



CITY OF ANTIGO

CITY PLAN COMMISSION MEETING

MULTI-PURPOSE ROOM

Tuesday, April 05, 2022

CITY HALL, 700 EDISON STREET

6:00 PM

Call to Order

Discussion and Action May Occur on Any of the Following Agenda Items:

1. Approval of the Minutes from the February 1, 2022 Meeting
2. Approval of Site, Building, and Elevation Plans for Leiterman Storage Buildings
3. Approval of Site, Building, and Elevation Plan for Gillespie Development Storage Buildings
4. Industrail Park Certified Survey Map

Any Other Matters Authorized by Law to be Considered

Adjournment

Upon reasonable notice, efforts will be made to accommodate disabled individuals through appropriate aids and services. For additional information, contact Cheryl Barta, 700 Edison Street, Antigo, Wisconsin 54409. (715) 623-3633 extension 100. Members of and possibly a quorum of members of other governmental bodies may be in attendance to gather information. Any governmental body other than that specifically referred to above will take no action.


DATE MAILED: March 31,2022

BILL BRANDT



To: Mayor and City Council
From: Beth McCarthy, Civil Technician-Assistant Building Inspector
Date: April 05, 2022
Re: Approval of Site, Building, and Elevation Plans for Leiterman Storage Buildings

Previously, the rezoning of 1225 S Sunset Dr was approved, bringing the property into compliance for the construction of the proposed storage buildings. Attached is the overall site plan, and the building and elevation plans for both buildings, for your review. The highlighted buildings will be constructed in 2022, with the remaining buildings to follow. The approval of these plans will allow the construction to move forward and the Building Inspections/Zoning Admin. Dept the ability to issue the appropriate permits.

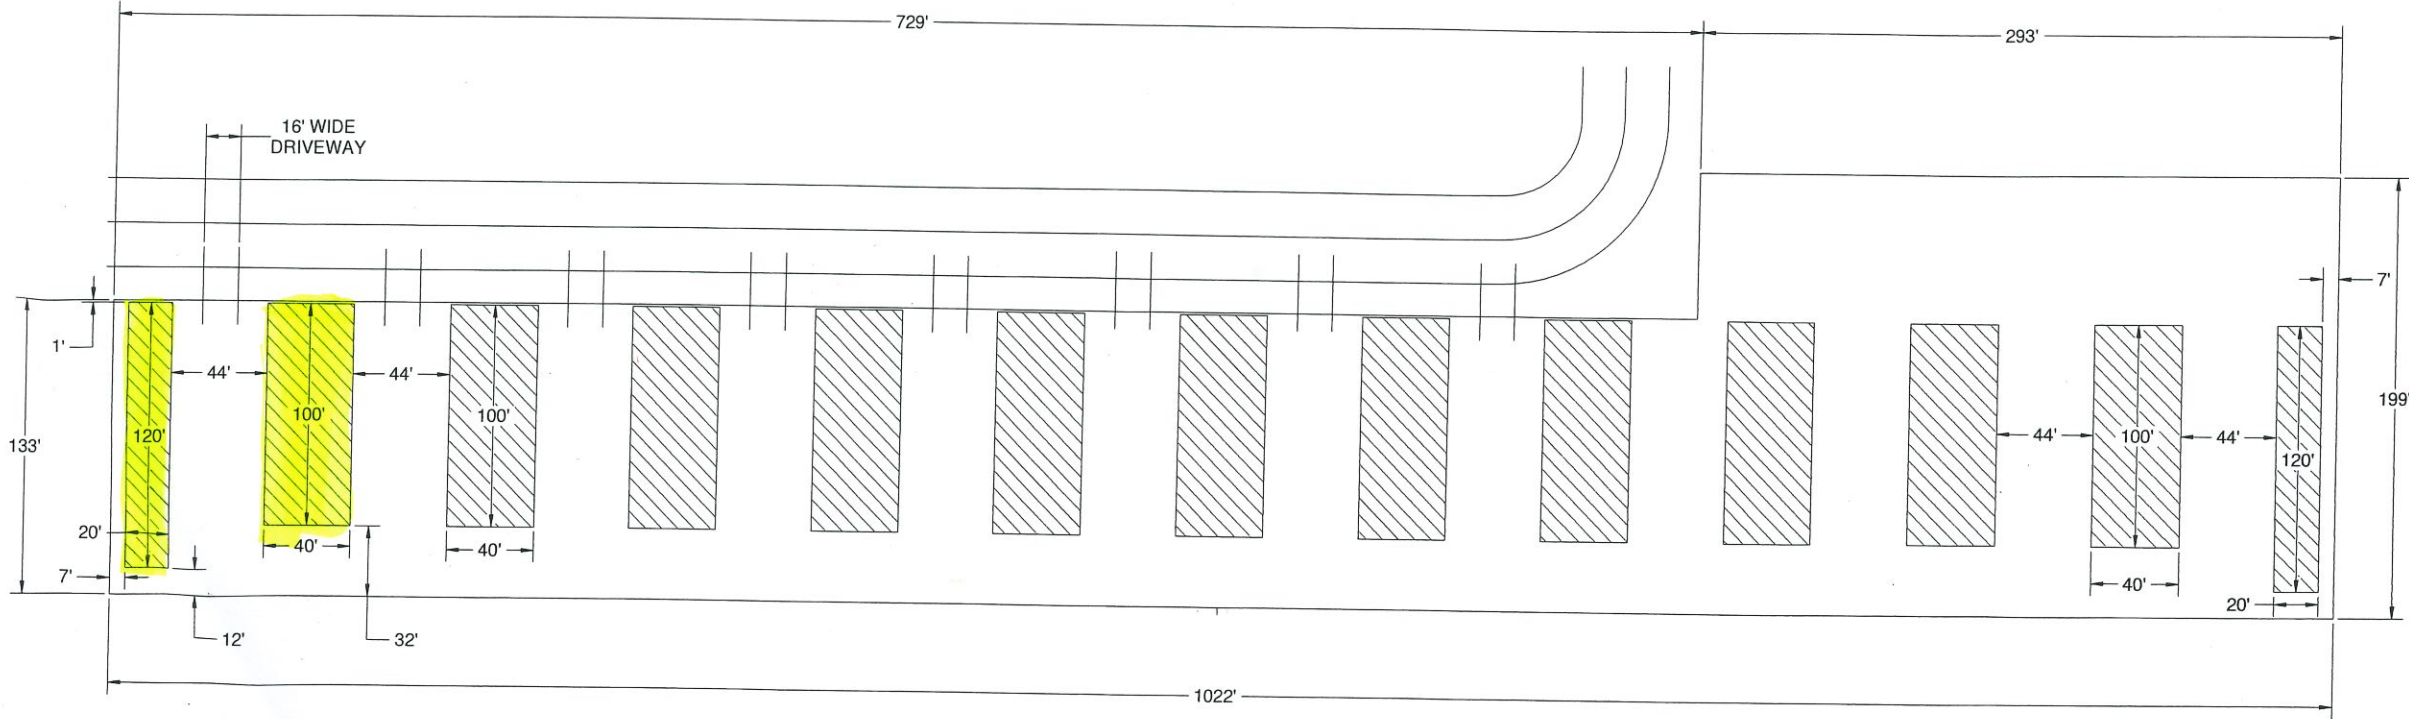

CONFIDENTIAL AND PROPRIETARY INFORMATION

THESE DRAWINGS ARE THE SOLE AND EXCLUSIVE PROPERTY OF THE BUILDING MANUFACTURER. NO PART OF THESE DRAWINGS MAY BE REPRODUCED, COPIED, OR TRANSMITTED IN ANY FORM OR BY ANY MEANS, ELECTRONIC OR MECHANICAL, INCLUDING PHOTOCOPYING, RECORDING, OR BY ANY INFORMATION STORAGE AND RETRIEVAL SYSTEM, WITHOUT THE WRITTEN PERMISSION OF THE BUILDING MANUFACTURER.

PROJECT:

40 x 100 x 9-6

LOCATION:

Ironbuilt Steel Building Corp.
1499 West Palmetto Park Rd #120
Boca Raton, FL 33486
Phone: 800-615-6032
Fax: 800-889-0347

DWG #22-30447-

Sheet

Packet Pg. 4

Attachment: 40 x 100 Building Plan and Elevations (5462 : Site Plan Approval for Leiterman Storage Buildings)

STRUCTURAL NOTES

BUILDER / CONTRACTOR IS RESPONSIBLE FOR ENSURING THAT PLANS AND SPECIFICATIONS COMPLY WITH APPLICABLE REQUIREMENTS OF ANY GOVERNING BUILDING AUTHORITY.

METAL BUILDING STRUCTURE DESIGNED PER THE FOLLOWING LOADING:

CODE: IBC 2015
WIND: 115 MPH EXPOSURE C WINDLOAD
ROOF LIVE LOAD: 20 PSF ROOF LIVE LOAD
SEISMIC DESIGN CATEGORY (SDC): A / SEISMIC COEFFICIENT: 0.00
GROUND SNOW LOAD: 50 PSF (MAX) GROUND SNOW LOAD
ROOF SNOW LOAD: 35 PSF (MAX) ROOF SNOW LOAD
COLLATERAL LOAD: 1.0 PSF (MAX) COLLATERAL LOAD

DESIGN LOADS DESIGNATED WITHIN CONTRACT AND DRAWINGS DO NOT ALLOW FOR ANY TYPE OF SUSPENDED SYSTEM (E.G. LIGHTS, INSULATION, DUCT WORK, PIPING, ETC.) GREATER THAN THE COLLATERAL LOAD SHOWN. SUSPENSION OF ANY LOAD INDUCING SYSTEM GREATER THAN 0.5 PSF IS EXPLICITLY PROHIBITED UNLESS A CORRESPONDING REDUCTION IN CERTIFIED LIVE/SNOW LOADS CAN BE PERMITTED BY CODE.

DESIGN AND SPECIFICATION OF BASE STEEL TO CONCRETE SLAB ANCHORING IS NOT THE RESPONSIBILITY OF THE BUILDING MANUFACTURER. WEDGE ANCHORS SUPPLIED WITH THE BUILDING PACKAGE ARE SUITABLE FOR MOST SELF STORAGE APPLICATIONS HOWEVER, THE FINAL FOUNDATION DESIGN (DEPTH, STRENGTH, MIX, ETC.) WILL DETERMINE ACTUAL ANCHOR REQUIREMENTS.

BUILDING MANUFACTURER ASSUMES NO RESPONSIBILITY FOR CONCRETE SLAB FOUNDATION DESIGN, THICKNESS, MATERIALS, SITE SOIL CONDITIONS OR OTHER CONCRETE/MASONRY CONSTRUCTION.

ALL STRUCTURAL CONNECTIONS ARE TO BE MADE PER FASTENING DETAILS PRESENTED HEREIN. ALL STEEL FRAMING AND SHEETING MATERIALS MUST BE INSTALLED TO VERTICAL PLUMB AND HORIZONTALLY LEVEL.

THE BUILDING MANUFACTURER AND THE PROFESSIONAL ENGINEER SEALING THESE DRAWINGS ARE NOT THE PROFESSIONAL ENGINEER OF RECORD FOR THE ENTIRE PROJECT. THE PROFESSIONAL ENGINEER'S SEAL PERTAINS ONLY TO THE STRUCTURAL DESIGN OF THE METAL BUILDING SYSTEM. IT DOES NOT APPLY TO THE FOUNDATION SYSTEM, MASONRY DESIGN OR ANY OTHER ASPECT OF THE PROJECT UNLESS SPECIFICALLY STATED IN THESE DOCUMENTS.

JOBSITE / FIELD CONDITIONS NOTES:

BUILDING MANUFACTURER ASSUMES NO RESPONSIBILITY FOR ANY LOADS TO STRUCTURE NOT INDICATED AT THE TIME OF PURCHASE. ANY ALTERATIONS TO THE STRUCTURAL SYSTEM, REMOVAL OF ANY COMPONENT PARTS OR THE ADDITION OF OTHER CONSTRUCTION MATERIALS OR LOADS MUST BE DONE UNDER THE DIRECTION OF REGISTERED ARCHITECT, CIVIL OR STRUCTURAL ENGINEER.

ALL CONCRETE AND MASONRY CONSTRUCTION MUST BE FLAT, LEVEL AND SQUARE PER THE SLAB PLAN DIMENSIONS HEREIN.

ALL JOBSITE DIMENSIONS AND CONDITIONS SHALL BE FIELD VERIFIED BEFORE ERECTION OF BUILDING STRUCTURE.

ALL OMISSIONS, CONFLICTS AND DISCREPANCIES SHALL BE REPORTED TO THE BUILDING MANUFACTURER BEFORE PROCEEDING WITH PROJECT WORK.

ALL TEMPORARY SUPPORTS SUCH AS GUYS, BRACES, FALSEWORK, CRIBBING, WINDBRACES OR OTHER ELEMENTS REQUIRED FOR THE BUILDING ERECTION ARE TO BE DETERMINED BY AND SUPPLIED BY BUILDER/CONTRACTOR.

BUILDING MANUFACTURER HAS MADE A COMMITMENT TO MANUFACTURE QUALITY BUILDING COMPONENTS THAT CAN BE SAFELY ERECTED. JOB SITE SAFETY INSTRUCTION, SAFETY EQUIPMENT AND CONDITIONS ARE THE RESPONSIBILITY OF THE BUILDER/CONTRACTOR.

ALL COMPONENTS SHIPPED SHALL BE THOROUGHLY INSPECTED AND ACCOUNTED FOR AT THE TIME OF DELIVERY. ALL MATERIAL SHORTAGES OR DEFECTS MUST BE REPORTED WITHIN FIVE (5) WORKING DAYS OF MATERIAL DELIVERY TO THE BUILDING MANUFACTURER.

DIAPHRAGM ACTION OF THE METAL PANELS AT INTERIOR PARTITION WALLS IS UTILIZED FOR THE STABILITY OF THIS BUILDING. ANY MODIFICATION OR UNAUTHORIZED CUTTING OF INTERIOR PARTITION PANELS IS EXPRESSLY PROHIBITED BY THE BUILDING MANUFACTURER.

INSTALLATION NOTES:

FIELD CUTTING OF STRUCTURAL, SHEETING AND TRIMS FOR SPICE AND FINAL FITTING OF COMPONENTS IS REQUIRED.

ALL ROOF PANEL LAPS SHALL BE SEALED WITH 3/8" (MINIMUM) WIDTH MASTIC TAPE AS PROVIDED FOR PROJECT. ALL SHEET PROFILE FOAM CLOSURES AT EAVE, WALL AND RIDGE CONDITIONS AS PROVIDED FOR PROJECT MUST BE INSTALLED AS SHOWN HEREIN.


WALL PANELS AND WALL TRIMS, AT INTERIOR AND EXTERIOR, ARE TO BE SET WITH 1/4" CLEARANCE ABOVE CONCRETE SURFACES AND AT ANY LOCATIONS WHICH MAY BE SUBJECTED TO CONTACT WITH STANDING WATER.

LAP ALL FLASHINGS 2" MINIMUM AND SEAL AS REQUIRED FOR WATER TIGHTNESS

ALLOW 1/4" TOLERANCE AT EACH END FOR PURLINS, HEADERS AND GIRTS.

DRAWING INDEX

1	LEAD SHEET, GENERAL NOTES, SCHEDULES, KEY PLAN
2	ELEVATIONS
3	SLAB PLAN, FLOOR PLAN
4	FRAMING PLAN, PARTITION PLAN
5	ROOF PLAN
6	DETAILS
7	DETAILS
8	DETAILS
9	DETAILS

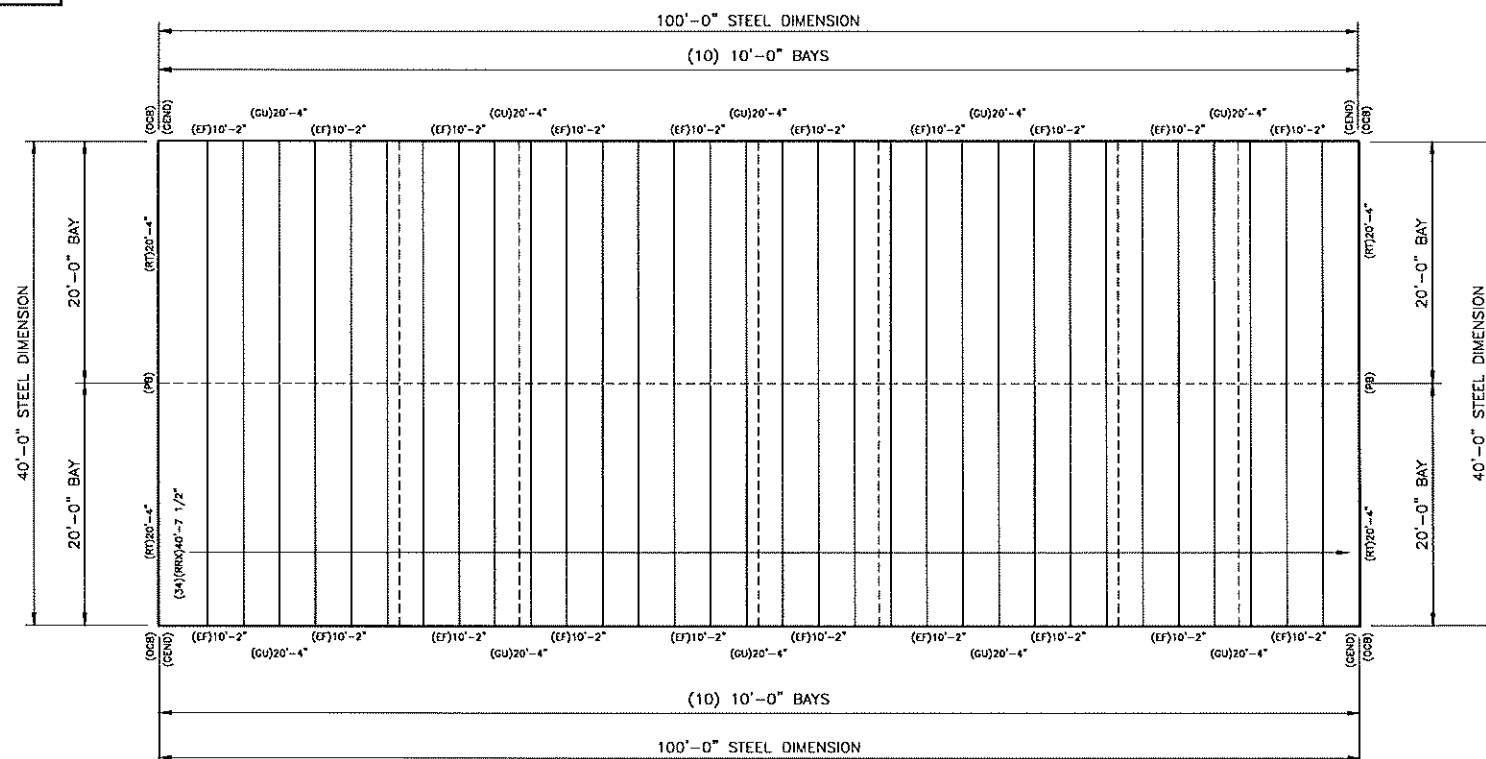

PURLIN ABBREVIATIONS

(P4)	-	Z42516R	2 1/2 X 4 X 2 1/2 X 16GA. ZEE	-	ROOF PURLIN
(P414)	-	Z42514R	2 1/2 X 4 X 2 1/2 X 14GA. ZEE	-	ROOF PURLIN
(P6)	-	Z62516R	2 1/2 X 6 X 2 1/2 X 16GA. ZEE	-	ROOF PURLIN
(P614)	-	Z62514R	2 1/2 X 6 X 2 1/2 X 14GA. ZEE	-	ROOF PURLIN
(P8)	-	Z82516R	2 1/2 X 8 X 2 1/2 X 16GA. ZEE	-	ROOF PURLIN
(P814)	-	Z82514R	2 1/2 X 8 X 2 1/2 X 14GA. ZEE	-	ROOF PURLIN
(P10)	-	Z102516R	2 1/2 X 10 X 2 1/2 X 16GA. ZEE	-	ROOF PURLIN
(P1014)	-	Z102514R	2 1/2 X 10 X 2 1/2 X 14GA. ZEE	-	ROOF PURLIN
(P12)	-	Z122516R	2 1/2 X 12 X 2 1/2 X 16GA. ZEE	-	ROOF PURLIN
(P1214)	-	Z122514R	2 1/2 X 12 X 2 1/2 X 14GA. ZEE	-	ROOF PURLIN

STANDARD ABBREVIATIONS

AF	ABOVE FINISHED FLOOR	FBO	FURNISHED BY OTHERS	OC	ON CENTER
APPROX	APPROXIMATE	FON	FOUNDATION	OD	OUTSIDE DIAMETER
BLDG	BUILDING	FF	FINISHED FLOOR	OH	OPPOSITE HAND
BLK	BLOCK	FOB	FACE OF BLOCK OR BRICK	OPP	OPPOSITE
BS	BEAM	FOS	FACE OF STEEL	PTH	PARTITION
BOT	BOTTOM	FT	FOOT OR FEET	RAD	RADIUS
BLKG	BLOCKING	FTG	FOOTING	REF	REFERENCE
C/L	CENTERLINE	GA	GAUGE	REQD	REQUIRED
CJ	CAULK JOINT	GALV	GALVANIZED	REINF	REINFORCED
CLG	CEILING	GC	GENERAL CONTRACTOR	RO	ROUGH OPENING
COL	COLUMN	GRND	GROUND	SECT	SECTION
CONC	CONCRETE	GR	GRADE	SF	SQUARE FOOTAGE
CTR	CENTER	GWB	GYPSON WALL BOARD	SW	SIMILAR
DBL	DOUBLE	HORIZ	HORIZONTAL	SQ	SQUARE
DET	DETAIL	HT	HEIGHT	STD	STANDARD
DA	DIAMETER	ID	INSIDE DIAMETER	STL	STEEL
DWG	DRAWING	INSUL	INSULATION	TOT	TOP OF BEAM
DIV	DIVISION	INT	INTERIOR	TOT	TOP OF CONCRETE
DR	DOOR	INFO	INFORMATION	TOS	TOP OF STEEL
EA	EACH	JT	JOINT	TOW	TOP OF WALL
ET	ERECTION TOLERANCE	MAX	MAXIMUM	TS	TUBE STEEL
EXP	EXPANSION JOINT	MIN	MINIMUM	TYP	TYPICAL
EL	ELEVATION	MISC	MISCELLANEOUS	UNO	UNLESS NOTED OTHERWISE
EXIST	EXISTING	MTL	METAL	VAR	VARIES
EXP	EXPANSION	NIC	NOT IN CONTRACT	VERT	VERTICAL
EXT	EXTERIOR	NTS	NOT TO SCALE	VF	VERIFY IN FIELD
EXTS	EXTERIOR INSULATION	NA	NOT APPLICABLE	WO	WITHOUT
AND FINISH SYSTEM		NO	NUMBER	WT	WEIGHT
EDGE OF SLAB		OA	OVERALL		

STRUCTURE ABBREVIATIONS

(BA)	-	B4216R	4 X 2 X 16GA. ANGLE (5.9)	-	FLOOR BASE ANGLE
(BC)	-	U42516Z	4 1/8 X 2 7/8 X 16GA. CHANNEL (9.9)	-	FLOOR BASE CHANNEL
(C4)	-	C4216R	4 X 2 X 16GA. CEE (8.9)	-	4" COLUMN
(C6)	-	C62516R	6 X 2 1/2 X 16GA. CEE (11.9)	-	6" COLUMN
(DH)	-	C4216R	4 X 2 X 16GA. CEE (8.9)	-	DOOR HEAD
(DJ)	-	C43516R	4 X 3 1/2 X 16GA. CEE (11.9)	-	DOOR JAMB
(EC)	-	U4216R	4 1/8 X 2 3/8 X 16GA. CHANNEL (8.9)	-	EAVE CHANNEL
(ES)	-	E64316LR	4 X 6 X 3 X 16GA. STRUT (13.9)	-	EAVE STRUT
(FC)	-	AS	MANUFACTURED	-	FLOOR CLIP
(G)	-	C4216R	4 X 2 X 16GA. CEE (8.9)	-	GIRT
(HA)	-	B4216R	4 X 2 X 16GA. ANGLE (5.9)	-	HALL TOP ANGLE
(HR)	-	C4216R	4 X 2 X 16GA. CEE (8.9)	-	DOOR HEAD REINFORCEMENT
(JR)	-	C62516R	6 X 2 1/2 X 16GA. CEE (11.9)	-	JACK RAFTER
(M)	-	C12416R	12 X 4 X 16GA. CEE (20.9)	-	MULLION
(MC)	-	B4216R	4 X 2 X 2" LONG 16GA. ANGLE (5.9)	-	MINI CLIP
(P4)	-	Z42516R	2 1/2 X 4 X 2 1/2 X 16GA. ZEE (9.9)	-	ROOF PURLIN
(P6)	-	Z62516R	2 1/2 X 6 X 2 1/2 X 16GA. ZEE (11.9)	-	ROOF PURLIN
(P8)	-	Z82516R	2 1/2 X 8 X 2 1/2 X 16GA. ZEE (13.9)	-	ROOF PURLIN
(PA)	-	B4216R	4 X 2 X 16GA. ANGLE (5.9)	-	PARTITION ANGLE
(RA)	-	B4216R	4 X 2 X 16GA. ANGLE (5.9)	-	RAKE ANGLE
(RS)	-	E64316LR	4 X 6 X 3 X 16GA. STRUT (13.9)	-	RODGE STRUT

SHEETING ABBREVIATIONS

(VL)	-	28GA. M-LOC WALL PANEL
(RL)	-	28GA. R-LOC WALL PANEL
(PL)	-	28GA. PANEL-LOC WALL PANEL
(RR)	-	28GA. PBR ROOF PANEL
(RW)	-	28GA. PBR WALL PANEL

FASTENER ABBREVIATIONS

(F1)	-	1/2" X 2 3/4" CONC. EXPANSION ANCHOR	-	BASE TO SLAB CONNECTIONS
(F2)	-	12 X 1 SELF-DRILLING TEK (PLTD)	-	STRUCTURAL STEEL CONNECTIONS
(F3)	-	12 X 1 SELF-DRILLING TEK (PLTD)	-	PARTITION SHEETING
(F4)	-	12 X 2 SELF-DRILLING TEK (PLTD)	-	PARTITION ANGLE CONNECTIONS
(F5)	-	12 X 1 1/4 WASHER TEK (PTD)	-	EXTERIOR WALL SHEETING
(F6)	-	12 X 1 1/4 WASHER ZAC (PTD)(PLTD)	-	ROOF SHEETING
(F7)	-	12 X 1 1/4 WASHER TEK (PTD)	-	EXTERIOR TRIM DRILLER
(F8)	-	12 X 7/8 WASHER TEK (PTD)	-	EXTERIOR WALL PANEL LAP
(F9)	-	12 X 7/8 WASHER ZAC (PTD)(PLTD)	-	ROOF PANEL LAP
(F10)	-	12 X 7/8 WASHER TEK (PTD)	-	EXTERIOR TRIM LAP
(F11)	-	1/8" POP RIVET	-	EXTERIOR TRIM
(F12)	-	12 X 1 1/4 WASHER TEK (PTD)	-	INTERIOR WALL SHEETING
(F13)	-	12 X 1 1/4 WASHER TEK (PTD)	-	INTERIOR TRIM DRILLER
(F14)	-	12 X 7/8 WASHER TEK (PTD)	-	INTERIOR WALL PANEL LAP
(F15)	-	12 X 7/8 WASHER TEK (PTD)(PLTD)	-	INTERIOR TRIM LAP

TRIM ABBREVIATIONS

(BTR)	-	7/8" ROLL MASTIC	(CB)	-	INSIDE CORNER BOX
(CLIN)	-	R PANEL INSIDE FOAM CLOSURE	(JA)	-	DOOR JAMB TRIM
(CLOUT)	-	R PANEL OUTSIDE FOAM CLOSURE	(JC)	-	DOOR JAMB COVER TRIM
(GEOCEL)	-	GUTTER SEAL	(VC)	-	DOOR MULLION COVER TRIM
(IN)	-	R PANEL INSIDE CORNER TRIM	(OCB)	-	OUTSIDE CORNER BOX
(OU)	-	R PANEL OUTSIDE CORNER TRIM	(PB)	-	PEAK BOX
(CW)	-	DOOR CORNER MULLION TRIM	(REND)	-	RAKE TRIM END CAP
(DK)	-	DOWNSPOUT WITH KICK OUT	(RT)	-	RAKE TRIM
(DSS)	-	DOWNSPOUT STRAP	(SA)	-	HALL TOP TRIM
(EF)	-	EAVE FLASHING	(TI)	-	ROOF TIE IN TRIM
(FRC)	-	FORWED RIDGE CAP	(TR)	-	ROOF STEP TRANSITION FLASHING
(GE)	-	GUTTER END CAP	(4SP)	-	4DZ. TOUCH UP SPRAY PAINT
(GS)	-	GUTTER HANGER STRAP			
(GU)	-	GUTTER			
(HC)	-	DOOR HEAD COVER TRIM			
(HE)	-	DOOR HEAD TRIM			
(H)	-	HIGH EAVE TRIM			

STRUCTURAL NOTES

BUILDER / CONTRACTOR IS RESPONSIBLE FOR ENSURING THAT PLANS AND SPECIFICATIONS COMPLY WITH APPLICABLE REQUIREMENTS OF ANY GOVERNING BUILDING AUTHORITY.

METAL BUILDING STRUCTURE DESIGNED PER THE FOLLOWING LOADING.

CODE: IBC 2015
WIND: 115 MPH EXPOSURE C WINDLOAD
ROOF LIVE LOAD: 20 PSF ROOF LIVE LOAD
SEISMIC DESIGN CATEGORY (SDC): A / SEISMIC COEFFICIENT: 0.00
GROUND SNOW LOAD: 50 PSF (MAX) GROUND SNOW LOAD
ROOF SNOW LOAD: 35 PSF (MAX) ROOF SNOW LOAD
COLLATERAL LOAD: 10 PSF (MAX) COLLATERAL LOAD

DESIGN LOADS DESIGNATED WITHIN CONTRACT AND DRAWINGS DO NOT ALLOW FOR ANY TYPE OF SUSPENDED SYSTEM (E.G. LIGHTS, INSULATION, DUCT WORK, PIPING, ETC.) GREATER THAN THE COLLATERAL LOAD SHOWN. SUSPENSION OF ANY LOAD INDUCING SYSTEM GREATER THAN 0.5 PSF IS EXPLICITLY PROHIBITED UNLESS A CORRESPONDING REDUCTION IN CERTIFIED LIVE/SNOW LOADS CAN BE PERMITTED BY CODE.

DESIGN AND SPECIFICATION OF BASE STEEL TO CONCRETE SLAB ANCHORING IS NOT THE RESPONSIBILITY OF THE BUILDING MANUFACTURER. WEDGE ANCHORS SUPPLIED WITH THE BUILDING PACKAGE ARE SUITABLE FOR MOST SELF STORAGE APPLICATIONS HOWEVER, THE FINAL FOUNDATION DESIGN (DEPTH, STRENGTH, MIX, ETC.) WILL DETERMINE ACTUAL ANCHOR REQUIREMENTS.

BUILDING MANUFACTURER ASSUMES NO RESPONSIBILITY FOR CONCRETE SLAB FOUNDATION DESIGN, THICKNESS, MATERIALS, SITE SOIL CONDITIONS OR OTHER CONCRETE/MASONRY CONSTRUCTION.

ALL STRUCTURAL CONNECTIONS ARE TO BE MADE PER FASTENING DETAILS PRESENTED HEREIN. ALL STEEL FRAMING AND SHEETING MATERIALS MUST BE INSTALLED TO VERTICAL PLUMB AND HORIZONTALLY LEVEL.

THE BUILDING MANUFACTURER AND THE PROFESSIONAL ENGINEER SEALING THESE DRAWINGS ARE NOT THE PROFESSIONAL ENGINEER OF RECORD FOR THE ENTIRE PROJECT. THE PROFESSIONAL ENGINEER'S SEAL PERTAINS ONLY TO THE STRUCTURAL DESIGN OF THE METAL BUILDING SYSTEM. IT DOES NOT APPLY TO THE FOUNDATION SYSTEM, MASONRY DESIGN OR ANY OTHER ASPECT OF THE PROJECT UNLESS SPECIFICALLY STATED IN THESE DOCUMENTS.

JOBSITE / FIELD CONDITIONS NOTES:

BUILDING MANUFACTURER ASSUMES NO RESPONSIBILITY FOR ANY LOADS TO STRUCTURE NOT INDICATED AT THE TIME OF PURCHASE. ANY ALTERATIONS TO THE STRUCTURAL SYSTEM, REMOVAL OF ANY COMPONENT PARTS OR THE ADDITION OF OTHER CONSTRUCTION MATERIALS OR LOADS MUST BE DONE UNDER THE DIRECTION OF REGISTERED ARCHITECT, CIVIL OR STRUCTURAL ENGINEER.

ALL CONCRETE AND MASONRY CONSTRUCTION MUST BE FLAT, LEVEL AND SQUARE PER THE SLAB PLAN DIMENSIONS HEREIN.

ALL JOBSITE DIMENSIONS AND CONDITIONS SHALL BE FIELD VERIFIED BEFORE ERECTION OF BUILDING STRUCTURE.

ALL DISCREPANCIES, CONFLICTS AND DISCREPANCIES SHALL BE REPORTED TO THE BUILDING MANUFACTURER BEFORE PROCEEDING WITH PROJECT WORK.

ALL TEMPORARY SUPPORTS SUCH AS GUYS, BRACES, FALSEWORK, CRIBBING, WINDBRACES OR OTHER ELEMENTS REQUIRED FOR THE BUILDING ERECTION ARE TO BE DETERMINED BY AND SUPPLIED BY BUILDER/CONTRACTOR.

BUILDING MANUFACTURER HAS MADE A COMMITMENT TO MANUFACTURE QUALITY BUILDING COMPONENTS THAT CAN BE SAFELY ERECTED. JOB SITE SAFETY INSTRUCTION, SAFETY EQUIPMENT AND CONDITIONS ARE THE RESPONSIBILITY OF THE BUILDER/CONTRACTOR.

ALL COMPONENTS SHIPPED SHALL BE THOROUGHLY INSPECTED AND ACCOUNTED FOR AT THE TIME OF DELIVERY. ALL MATERIAL SHORTAGES OR DEFECTS MUST BE REPORTED WITHIN FIVE (5) WORKING DAYS OF MATERIAL DELIVERY TO THE BUILDING MANUFACTURER.

DIAPHRAGM ACTION OF THE METAL PANELS AT INTERIOR PARTITION WALLS IS UTILIZED FOR THE STABILITY OF THIS BUILDING. ANY MODIFICATION OR UNAUTHORIZED CUTTING OF INTERIOR PARTITION PANELS IS EXPRESSLY PROHIBITED BY THE BUILDING MANUFACTURER.

INSTALLATION NOTES:

FIELD CUTTING OF STRUCTURAL, SHEETING AND TRIMS FOR SPICE AND FINAL FITTING OF COMPONENTS IS REQUIRED.

ALL ROOF PANEL LAPS SHALL BE SEALED WITH 3/8" (MINIMUM) WIDTH MASTIC TAPE AS PROVIDED FOR PROJECT. ALL SHEET PROFILE FOAM CLOSURES AT EAVE, WALL AND RIDGE CONDITIONS AS PROVIDED FOR PROJECT MUST BE INSTALLED AS SHOWN HEREIN.


WALL PANELS AND WALL TRIMS, AT INTERIOR AND EXTERIOR, ARE TO BE SET WITH 1/4" CLEARANCE ABOVE CONCRETE SURFACES AND AT ANY LOCATIONS WHICH MAY BE SUBJECT TO CONTACT WITH STANDING WATER.

LAP ALL FLASHINGS 2" MINIMUM AND SEAL AS REQUIRED FOR WATER TIGHTNESS.

ALLOW 1/4" TOLERANCE AT EACH END FOR PURLINS, HEADERS AND GIRTS.

DRAWING INDEX

1	LEAD SHEET, GENERAL NOTES, SCHEDULES, KEY PLAN
2	SLAB PLAN, ELEVATIONS
3	FLOOR PLAN, FRAMING PLAN
4	PARTITION PLAN, ROOF PLAN
5	DETAILS
6	DETAILS
7	DETAILS

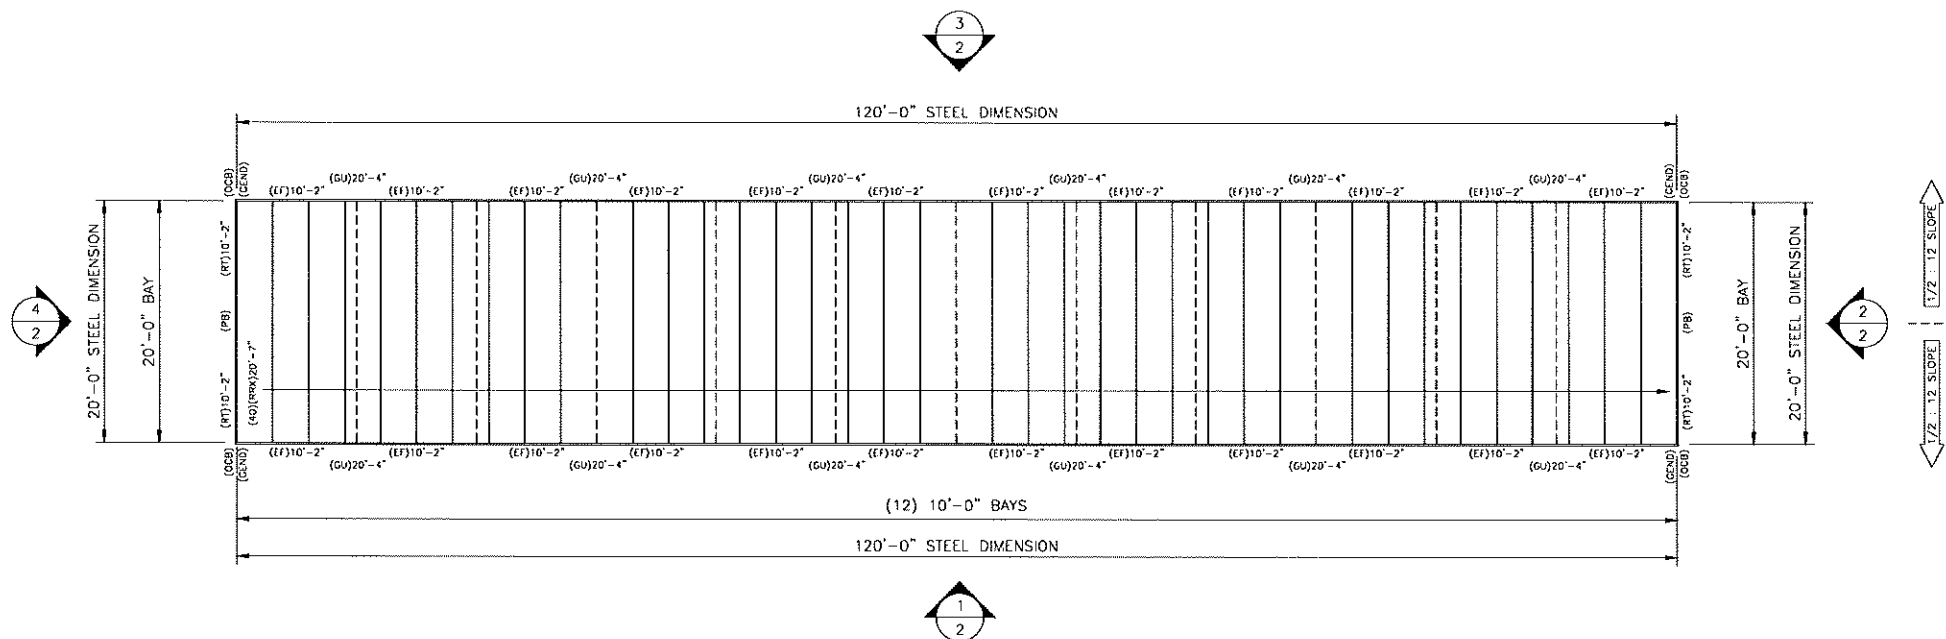

KEY PLAN

scale - 1/8" = 1'-0"

PURLIN ABBREVIATIONS

(P4)	-	Z42516R	2 1/2 x 4 x 2 1/2 x 16GA. ZEE	-	ROOF PURLIN
(P414)	-	Z42514R	2 1/2 x 4 x 2 1/2 x 14GA. ZEE	-	ROOF PURLIN
(P6)	-	Z62516R	2 1/2 x 6 x 2 1/2 x 16GA. ZEE	-	ROOF PURLIN
(P614)	-	Z62514R	2 1/2 x 6 x 2 1/2 x 14GA. ZEE	-	ROOF PURLIN
(P8)	-	Z82516R	2 1/2 x 8 x 2 1/2 x 16GA. ZEE	-	ROOF PURLIN
(P814)	-	Z82514R	2 1/2 x 8 x 2 1/2 x 14GA. ZEE	-	ROOF PURLIN
(P10)	-	Z102516R	2 1/2 x 10 x 2 1/2 x 16GA. ZEE	-	ROOF PURLIN
(P1014)	-	Z102514R	2 1/2 x 10 x 2 1/2 x 14GA. ZEE	-	ROOF PURLIN
(P12)	-	Z122516R	2 1/2 x 12 x 2 1/2 x 16GA. ZEE	-	ROOF PURLIN
(P1214)	-	Z122514R	2 1/2 x 12 x 2 1/2 x 14GA. ZEE	-	ROOF PURLIN

STANDARD ABBREVIATIONS

AF	ABOVE FINISHED FLOOR	FBO	FURNISHED BY OTHERS	OC	ON CENTER
APPROX	APPROXIMATE	FDN	FOUNDATION	OD	OUTSIDE DIAMETER
BLDG	BUILDING	FF	FINISHED FLOOR	OH	OPPOSITE HAND
BLK	BLOCK	FOB	FACE OF BLOCK OR BRICK	OPP	OPPOSITE
BM	BEAM	FOS	FACE OF STEEL	PTN	PARTITION
BOT	BOTTOM	FT	FOOT OR FEET	RAD	RADIUS
BLKG	BLOCKING	FTG	FOOTING	REF	REFERENCE
C/L	CENTERLINE	GA	GUAGE	REQD	REQUIRED
CJ	CAULK JOINT	GALV	GALVANIZED	REINF	REINFORCED
CLG	CILING	GC	GENERAL CONTRACTOR	RO	ROUGH OPENING
COL	COLUMN	GRND	GROUND	SECT	SECTION
CONC	CONCRETE	GR	GRADE	SF	SQUARE FOOTAGE
CTR	CENTER	GWB	GYPSPUM WALL BOARD	SNV	SIMILAR
DBL	DOUBLE	HORIZ	HORIZONTAL	SO	SQUARE
DET	DETAIL	HT	HEIGHT	SID	STANDARD
DA	DIAMETER	ID	INSIDE DIAMETER	STL	STEEL
DWG	DRAWING	INSUL	INSULATION	TOT	TOP OF BEAM
DIV	DIVISION	INT	INTERIOR	TOT	TOP OF CONCRETE
DR	DOOR	INTF	INTERIOR INFORMATION	TOS	TOP OF STEEL
EA	EACH	JT	JOINT	TOW	TOP OF WALL
ET	ERECTION TOLERANCE	MAX	MAXIMUM	TS	TUBE STEEL
EJ	EXPANSION JOINT	MIN	MINIMUM	TYP	TYPICAL
EL	ELEVATION	MISC	MISCELLANEOUS	UNO	UNLESS NOTED OTHERWISE
EXT	EXISTING	VAR	VARIES	VERT	VERTICAL
EXP	EXPANSION	N/C	NOT IN CONTRACT	V/F	VERIFY IN FIELD
EXT	EXTERIOR	N/S	NOT TO SCALE	WO	WITHOUT
EFS	EXTERIOR INSULATION AND FINISH SYSTEM	NO	NOT APPLICABLE	WT	WEIGHT
EOS	EDGE OF SLAB	OA	OVERALL		

STRUCTURE ABBREVIATIONS

(BA)	-	B4216R	4 x 2 x 16GA. ANGLE (5.9)	-	FLOOR BASE ANGLE
(BC)	-	U42516Z	4 1/8 x 2 7/8 x 16GA. CHANNEL (9.9)	-	FLOOR BASE CHANNEL
(C4)	-	C4216R	4 x 2 x 16GA. CEE (8.9)	-	4" COLUMN
(C6)	-	C62516R	6 x 2 1/2 x 16GA. CEE (11.9)	-	6" COLUMN
(DH)	-	C4216R	4 x 2 x 16GA. CEE (8.9)	-	DOOR HEAD
(DJ)	-	C43516R	4 x 3 1/2 x 16GA. CEE (11.9)	-	DOOR JAMB
(EC)	-	U4216R	4 1/8 x 2 3/8 x 16GA. CHANNEL (8.9)	-	EAVE CHANNEL
(ES)	-	E64316LR	4 x 6 x 3 x 16GA. STRUT (13.9)	-	EAVE STRUT
(FC)	-	AS	MANUFACTURED	-	FLOOR CLIP
(G)	-	C4216R	4 x 2 x 16GA. CEE (8.9)	-	GIRT
(HA)	-	B4216R	4 x 2 x 16GA. ANGLE (5.9)	-	HALL TOP ANGLE
(HR)	-	C4216R	4 x 2 x 16GA. CEE (8.9)	-	DOOR HEAD REINFORCEMENT
(JR)	-	C62516R	6 x 2 1/2 x 16GA. CEE (11.9)	-	JACK RAFTER
(M)	-	C12416R	12 x 4 x 16GA. CEE (20.9)	-	MULLION
(MC)	-	B4216R	4 x 2 x 2" LONG 16GA. ANGLE (5.9)	-	V-MI CLIP
(P4)	-	Z42514R	2 1/2 x 4 x 2 1/2 x 14GA. ZEE (9.9)	-	ROOF PURLIN
(P6)	-	Z62514R	2 1/2 x 6 x 2 1/2 x 14GA. ZEE (11.9)	-	ROOF PURLIN
(P8)	-	Z82516R	2 1/2 x 8 x 2 1/2 x 16GA. ZEE (13.9)	-	ROOF PURLIN
(PA)	-	B4216R	4 x 2 x 16GA. ANGLE (5.9)	-	PARTITION ANGLE
(RA)	-	B4216R	4 x 2 x 16GA. ANGLE (5.9)	-	RAKE ANGLE
(RS)	-	E64316LR	4 x 6 x 3 x 16GA. STRUT (13.9)	-	RIDGE STRUT

SHEETING ABBREVIATIONS

(VI)	-	29GA. M-LOC WALL PANEL
(RL)	-	29GA. R-LOC WALL PANEL
(PL)	-	29GA. PANEL-LOC WALL PANEL
(RR)	-	26GA. PBR ROOF PANEL
(RW)	-	26GA. PBR WALL PANEL

FASTENER ABBREVIATIONS

(F1)	-	1/2" x 2 3/4" CONC. EXPANSION ANCHOR	-	BASE TO SLAB CONNECTIONS
(F2)	-	12 x 1 SELF-DRILLING TEK (PLTD)	-	STRUCTURAL STEEL CONNECTIONS
(F3)	-	12 x 1 SELF-DRILLING TEK (PLTD)	-	PARTITION SHEETING
(F4)	-	12 x 2 SELF-DRILLING TEK (PLTD)	-	PARTITION ANGLE CONNECTIONS
(F5)	-	12 x 1 1/4 WASHER TEK (PTD)	-	EXTERIOR WALL SHEETING
(F6)	-	12 x 1 1/4 WASHER ZAC (PTD)(PLTD)	-	ROOF SHEETING
(F7)	-	12 x 1 1/4 WASHER TEK (PTD)	-	EXTERIOR TRIM DRILLER
(F8)	-	12 x 7/8 WASHER TEK (PTD)	-	EXTERIOR WALL PANEL LAP
(F9)	-	12 x 7/8 WASHER ZAC (PTD)(PLTD)	-	ROOF PANEL LAP
(F10)	-	12 x 7/8 WASHER TEK (PTD)	-	EXTERIOR TRIM LAP
(F11)	-	1/8 POP RIVET	-	EXTERIOR TRIM
(F12)	-	12 x 1 1/4 WASHER TEK (PTD)	-	INTERIOR WALL SHEETING
(F13)	-	12 x 1 1/4 WASHER TEK (PTD)	-	INTERIOR TRIM DRILLER
(F14)	-	12 x 7/8 WASHER TEK (PTD)	-	INTERIOR WALL PANEL LAP
(F15)	-	12 x 7/8 WASHER TEK (PTD)(PLTD)	-	INTERIOR TRIM LAP

TRIM ABBREVIATIONS

(BTR)	-	1" ROLL MASTIC	(ICB)	-	INSIDE CORNER BOX
(CLIN)	-	R PANEL INSIDE FOAM CLOSURE	(JA)	-	DOOR JAMB TRIM
(CLOUT)	-	R PANEL OUTSIDE FOAM CLOSURE	(JC)	-	DOOR JAMB COVER TRIM
(GEOCEL)	-	GUTTER SEAL	(VC)	-	DOOR MULLION COVER TRIM
(IN)	-	R PANEL INSIDE CORNER TRIM	(OCB)	-	OUTSIDE CORNER BOX
(OU)	-	R PANEL OUTSIDE CORNER TRIM	(PB)	-	PEAK BOX
(CW)	-	DOOR CORNER MULLION TRIM	(REND)	-	RAKE TRIM END CAP
(DK)	-	DOANSPOUT WITH KICK OUT	(RT)	-	RAKE TRIM
(DSS)	-	DOANSPOUT STRAP	(SA)	-	HALL TOP TRIM
(EF)	-	EAVE FLASHING	(TI)	-	ROOF TIE IN TRIM
(FRC)	-	FORCED RIDGE CAP	(TR)	-	ROOF STEP TRANSITION FLASHING
(GE)	-	GUTTER END CAP	(45P)	-	40Z TOUCH UP SPRAY PAINT
(GS)	-	GUTTER HANGER STRAP			
(GU)	-	GUTTER			
(HC)	-	DOOR HEAD COVER TRIM			
(HE)	-	DOOR HEAD TRIM			
(HI)	-	HIGH EAVE TRIM			

CLOSURE NOTE:
(80) INSIDE CLOSURES INCLUDED FOR LOW EAVE.
INSTALL BTR TAPE ON TOP AND BOTTOM OF INSIDE CLOSURE (SEE DETAILS AND INSTALLATION GUIDE).
(54) INSIDE CLOSURES INCLUDED FOR BASE OF EXTERIOR WALL PANELS.
(14) OUTSIDE CLOSURES INCLUDED FOR RAKE.

ERECTOR NOTE:
A DETAILED INSTALLATION GUIDE IS AVAILABLE AND SHOULD BE CONSULTED DURING THE ERECTION OF THIS BUILDING PACKAGE. PLEASE CONTACT US IF YOU HAVE NOT RECEIVED A COPY OF THE INSTALLATION GUIDE AND ONE WILL BE PROVIDED TO YOU.



PROJECT:

20 x 120 x 9-6

LOCATION:

Ironbuilt Steel Building Corp.
1499 West Palmetto Park Rd #120
Boca Raton, FL 33486
Phone: 800-615-6032
Fax: 800-889-0347

DWG #22-30447-


Sheet

Packet Pg. 6



To: Mayor and City Council
From: Beth McCarthy, Civil Technician-Assistant Building Inspector
Date: April 05, 2022
Re: Approval of Site, Building, and Elevation Plan for Gillespie Development Storage Buildings

931 Century Ave is properly zoned for the construction of the proposed storage buildings. Attached is the overall site plan, and the building and elevation plans for both buildings, for your review. All three buildings shown on the overall layout, are planned to be constructed in 2022. The approval of these plans will allow the construction to move forward and the Building Inspections/Zoning Admin Dept the ability to issue the appropriate permits.

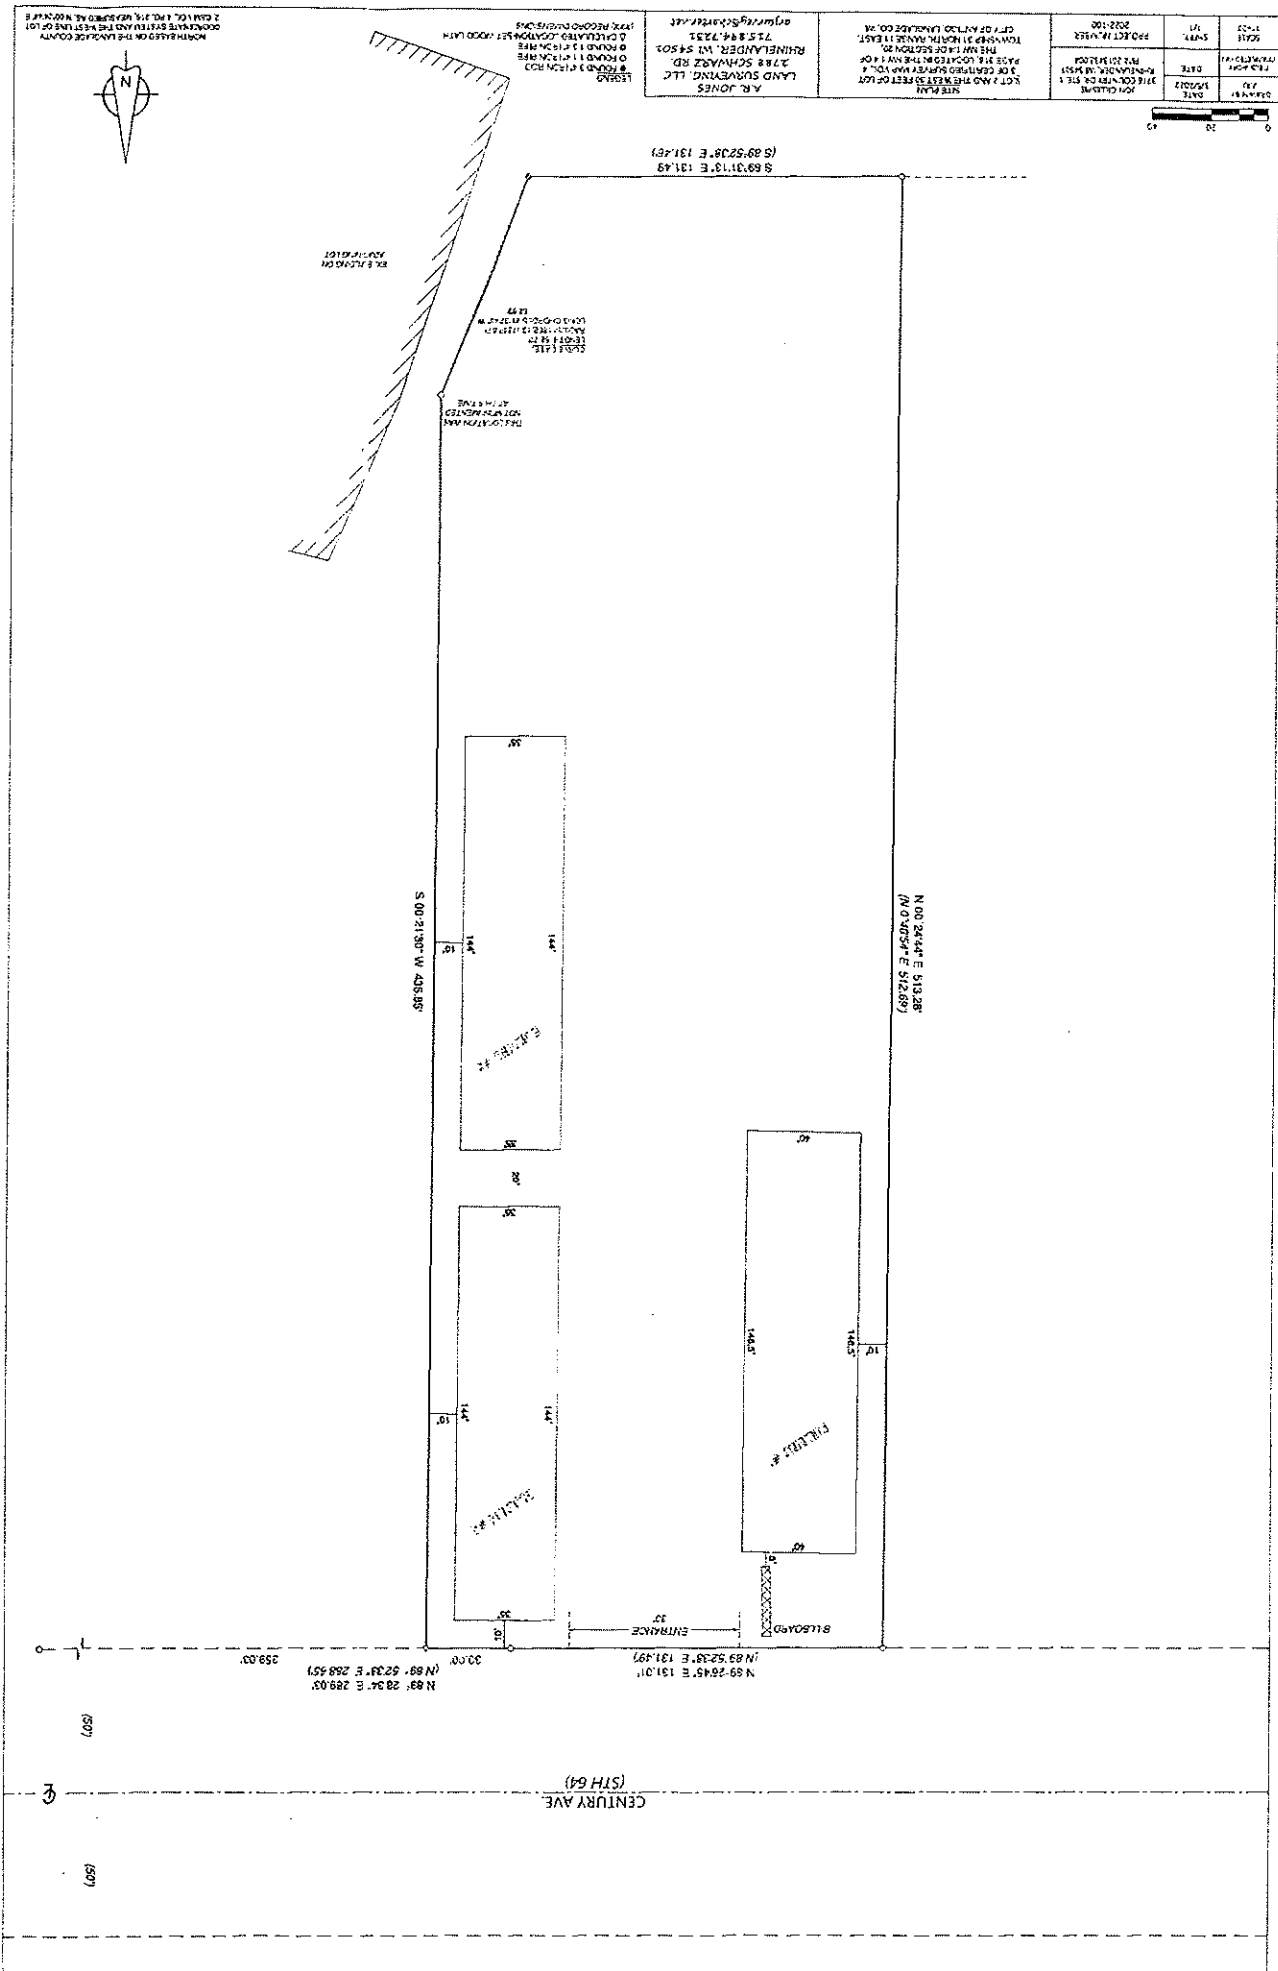

STRUCTURAL NOTES

BUILDER / CONTRACTOR IS RESPONSIBLE FOR ENSURING THAT PLANS AND SPECIFICATIONS COMPLY WITH APPLICABLE REQUIREMENTS OF ANY GOVERNING BUILDING AUTHORITY.

METAL BUILDING STRUCTURE DESIGNED PER THE FOLLOWING LOADING:

CODE: IBC 2015
WIND: 115 MPH EXPOSURE C WINDLOAD
ROOF LOAD: 20 PSF ROOF LIVE LOAD
SEISMIC: 0.08 / ZONE: A
SNOW LOAD: 42 PSF (MAX) ROOF SNOW LOAD
SNOW LOAD: 50 PSF (MAX) GROUND SNOW LOAD

DESIGN LOADS DESIGNATED WITHIN CONTRACT AND DRAWINGS DO NOT ALLOW FOR ANY TYPE OF SUSPENDED SYSTEM (E.G. LIGHTS, INSULATION, DUCT WORK, PIPING, ETC.) SUSPENSION OF ANY LOAD INDUCING SYSTEM IS EXPLICITLY PROHIBITED UNLESS A CORRESPONDING REDUCTION IN CERTIFIED LIVE/SNOW LOADS CAN BE PERMITTED BY CODE.

DESIGN AND SPECIFICATION OF BASE STEEL TO CONCRETE SLAB ANCHORING IS NOT THE RESPONSIBILITY OF THE BUILDING MANUFACTURER.

BUILDING MANUFACTURER ASSUMES NO RESPONSIBILITY FOR CONCRETE SLAB FOUNDATION DESIGN, THICKNESS, MATERIALS, SITE SOIL CONDITIONS OR OTHER CONCRETE/MASONRY CONSTRUCTION.

ALL STRUCTURAL CONNECTIONS ARE TO BE MADE PER FASTENING DETAILS PRESENTED HEREIN. ALL STEEL FRAMING AND SHEETING MATERIALS MUST BE INSTALLED TO VERTICAL PLUMB AND HORIZONTALLY LEVEL.

THE BUILDING MANUFACTURER AND THE PROFESSIONAL ENGINEER SEALING THESE DRAWINGS ARE NOT THE PROFESSIONAL ENGINEER OF RECORD FOR THE ENTIRE PROJECT. THE PROFESSIONAL ENGINEER'S SEAL PERTAINS ONLY TO THE STRUCTURAL DESIGN OF THE METAL BUILDING SYSTEM. IT DOES NOT APPLY TO THE FOUNDATION SYSTEM, MASONRY DESIGN OR ANY OTHER ASPECT OF THE PROJECT UNLESS SPECIFICALLY STATED IN THESE DOCUMENTS.

JOBSITE / FIELD CONDITIONS NOTES:

BUILDING MANUFACTURER ASSUMES NO RESPONSIBILITY FOR ANY LOADS TO STRUCTURE NOT INDICATED AT THE TIME OF PURCHASE. ANY ALTERATIONS TO THE STRUCTURAL SYSTEM, REMOVAL OF ANY COMPONENT PARTS OR THE ADDITION OF OTHER CONSTRUCTION MATERIALS OR LOADS MUST BE DONE UNDER THE DIRECTION OF REGISTERED ARCHITECT, CIVIL OR STRUCTURAL ENGINEER.

ALL CONCRETE AND MASONRY CONSTRUCTION MUST BE FLAT, LEVEL AND SQUARE PER THE SLAB PLAN DIMENSIONS HEREIN.

ALL JOBSITE DIMENSIONS AND CONDITIONS SHALL BE FIELD VERIFIED BEFORE ERECTION OF BUILDING STRUCTURE.

ALL OMISSIONS, CONFLICTS AND DISCREPANCIES SHALL BE REPORTED TO THE BUILDING MANUFACTURER BEFORE PROCEEDING WITH PROJECT WORK.

ALL TEMPORARY SUPPORTS SUCH AS GUYS, BRACES, FALSEWORK, CRIBBING, WINDBRACES OR OTHER ELEMENTS REQUIRED FOR THE BUILDING ERECTION ARE TO BE DETERMINED BY AND SUPPLIED BY BUILDER/CONTRACTOR.

BUILDING MANUFACTURER HAS MADE A COMMITMENT TO MANUFACTURE QUALITY BUILDING COMPONENTS THAT CAN BE SAFELY ERECTED. JOB SITE SAFETY INSTRUCTION, SAFETY EQUIPMENT AND CONDITIONS ARE THE RESPONSIBILITY OF THE BUILDER/CONTRACTOR.

ALL COMPONENTS SHIPPED SHALL BE THOROUGHLY INSPECTED AND ACCOUNTED FOR AT THE TIME OF DELIVERY. ALL MATERIAL SHORTAGES OR DEFECTS MUST BE REPORTED WITHIN FIVE (5) WORKING DAYS OF MATERIAL DELIVERY TO THE BUILDING MANUFACTURER.

DIAPHRAGM ACTION OF THE METAL PANELS AT INTERIOR PARTITION WALLS IS UTILIZED FOR THE STABILITY OF THIS BUILDING. ANY MODIFICATION OR UNAUTHORIZED CUTTING OF INTERIOR PARTITION PANELS IS EXPRESSLY PROHIBITED BY THE BUILDING MANUFACTURER.

PARTITION PANELS HAVE BEEN SUPPLIED TO REACH ROOF LINE. THE TOP PARTITION PANEL CAN BE NOTCHED TO MATCH ROOF LINE AND CLEAR PURLIN LEG TO CLOSE IN THE UNIT AS DESIRED.

INSTALLATION NOTES:

FIELD CUTTING OF STRUCTURAL, SHEETING AND TRIMS FOR SPLICE AND FINAL FITTING OF COMPONENTS IS REQUIRED.

ALL ROOF PANEL LAPS SHALL BE SEALED WITH 3/8" (MINIMUM) WIDTH MASTIC TAPE AS PROVIDED FOR PROJECT. ALL SHEET PROFILE FOAM CLOSURES AT EAVE, WALL AND RIDGE CONDITIONS AS PROVIDED FOR PROJECT MUST BE INSTALLED AS SHOWN HEREIN.


WALL PANELS AND WALL TRIMS, AT INTERIOR AND EXTERIOR, ARE TO BE SET WITH 1/4" CLEARANCE ABOVE CONCRETE SURFACES AND AT ANY LOCATIONS WHICH MAY BE SUBJECTED TO CONTACT WITH STANDING WATER.

LAP ALL FLASHINGS 2" MINIMUM AND SEAL AS REQUIRED FOR WATER TIGHTNESS

ALLOW 1/4" TOLERANCE AT EACH END FOR PURLINS, HEADERS AND GIRTS.


DRAWING INDEX

1	LEAD SHEET, GENERAL NOTES, SCHEDULES, KEY PLAN
2	ELEVATIONS
3	SLAB PLAN, FLOOR PLAN
4	FRAMING PLAN, PARTITION PLAN
5	ROOF PLAN
6	DETAILS
7	DETAILS
8	DETAILS
9	DETAILS

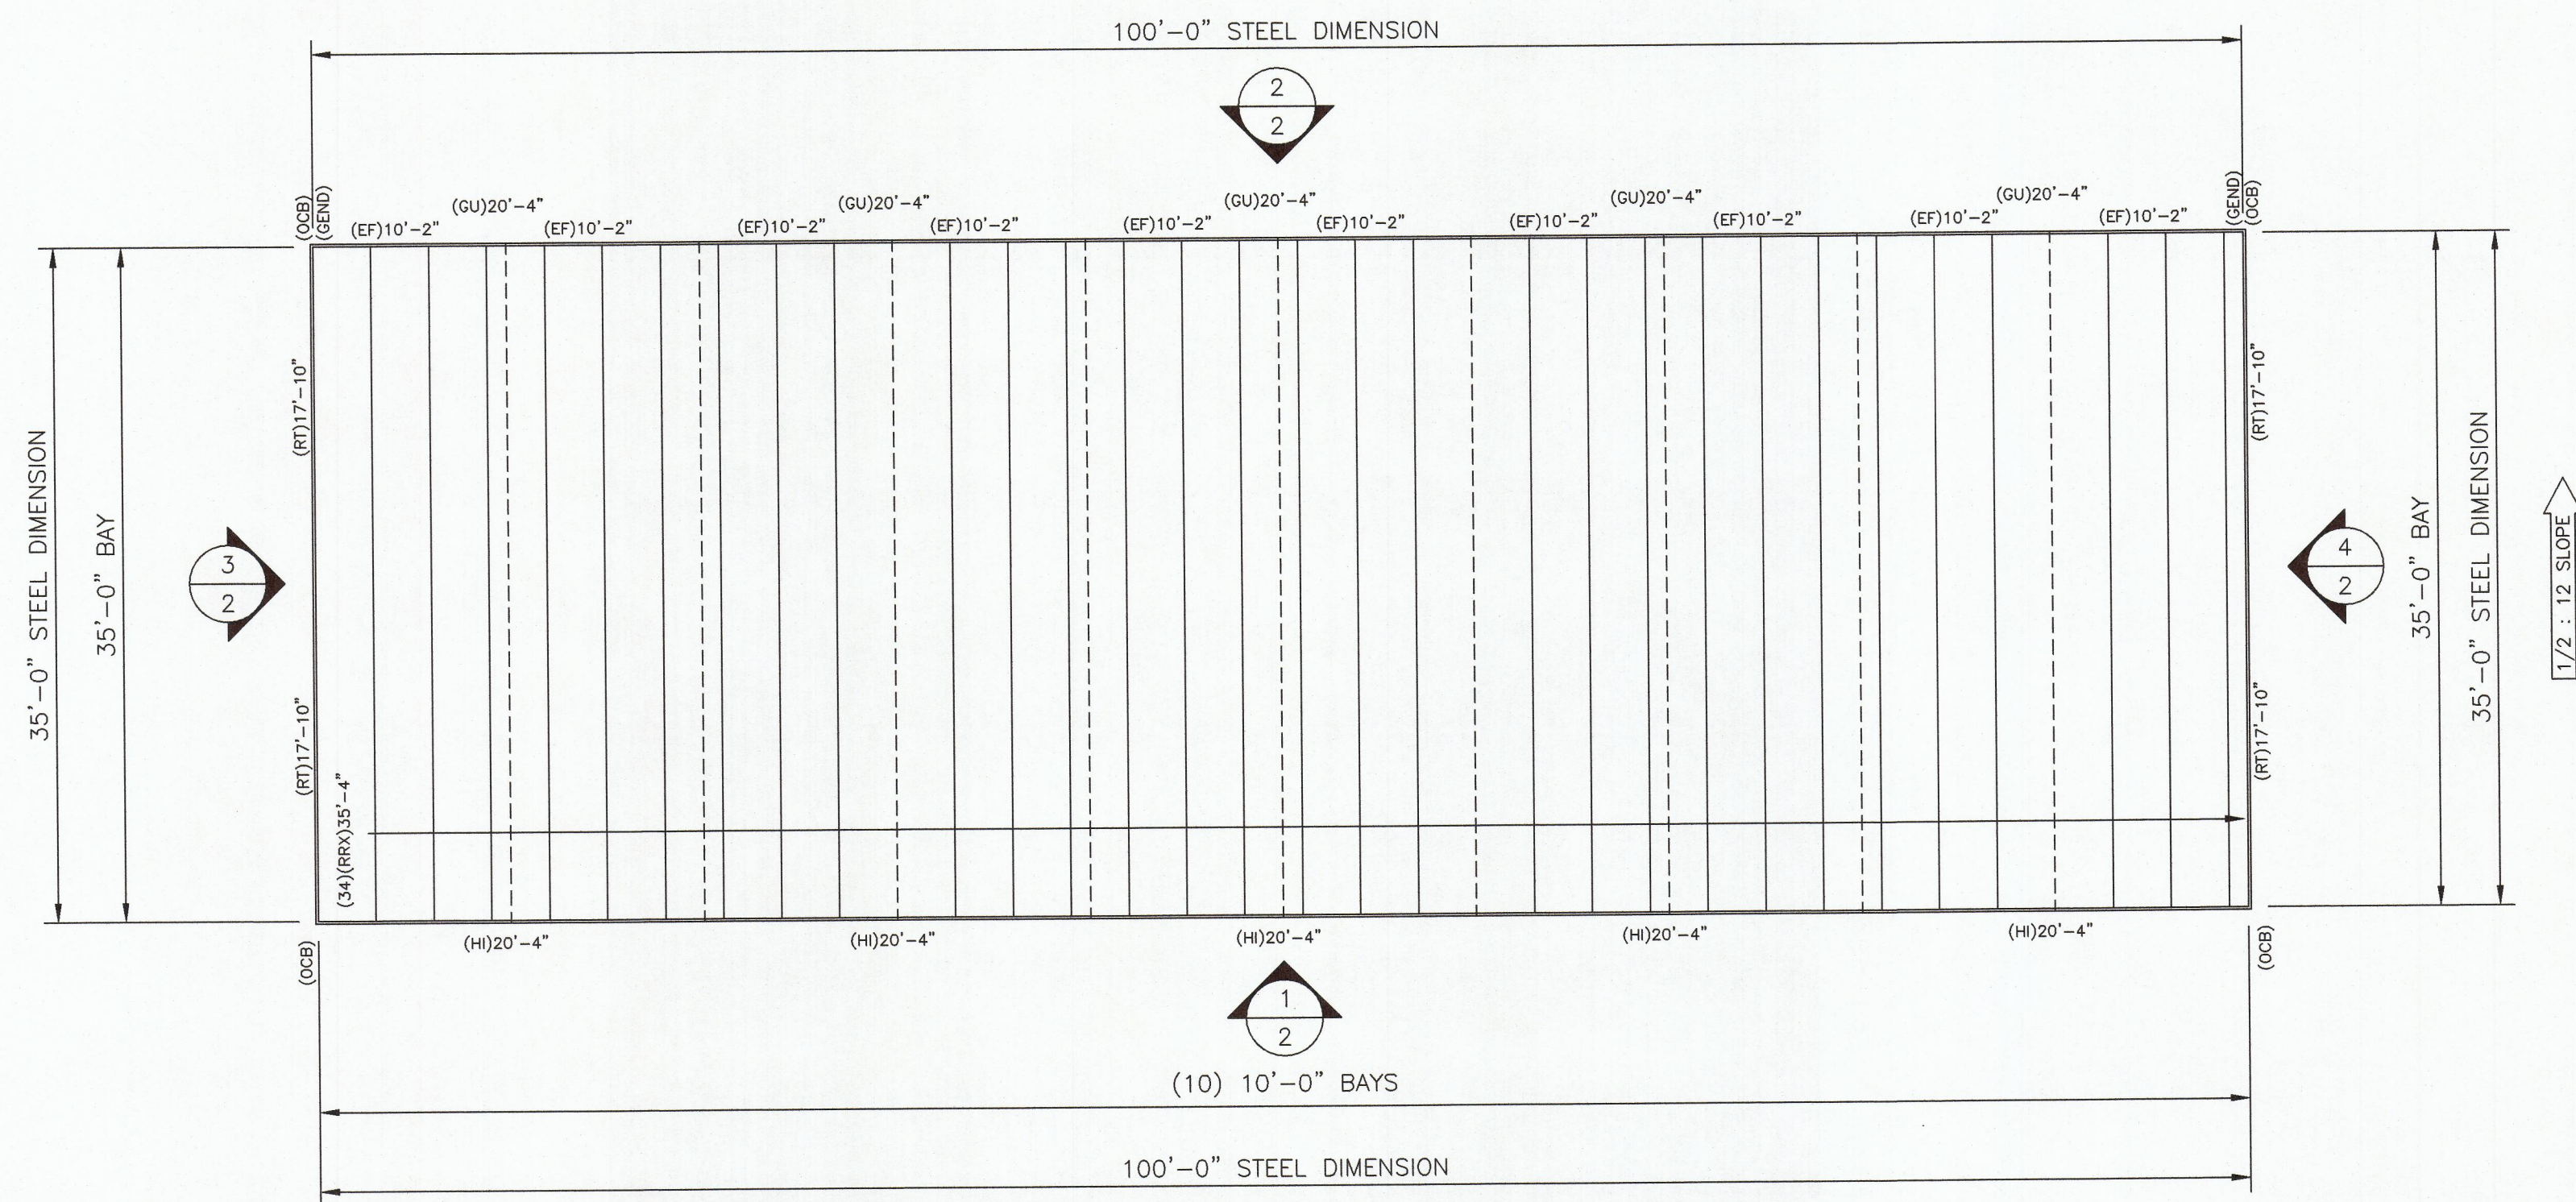

KEY PLAN

scale - 1/8" = 1'-0"

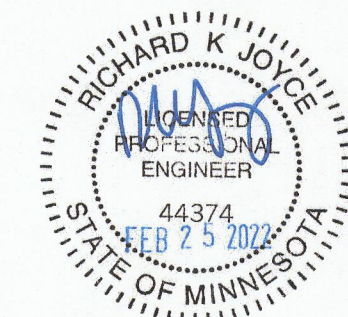

Digitally signed by Richard K. Joyce, P.E.
Date: 2022.02.25 15:49:45 -0500

CLOSURE NOTE:
(34) INSIDE CLOSURES INCLUDED FOR LOW EAVE.
INSTALL BTR TAPE ON TOP AND BOTTOM OF INSIDE CLOSURE (SEE DETAILS AND INSTALLATION GUIDE)
(58) INSIDE CLOSURES INCLUDED FOR BASE OF EXTERIOR WALL PANELS.
(24) OUTSIDE CLOSURES INCLUDED FOR RAKE.
(68) OUTSIDE CLOSURES INCLUDED FOR ROOF AND WALL OF HIGH EAVE.

ERECTOR NOTE:
A DETAILED INSTALLATION GUIDE IS AVAILABLE AND SHOULD BE CONSULTED DURING THE ERECTION OF THIS BUILDING PACKAGE. PLEASE CONTACT US IF YOU HAVE NOT RECEIVED A COPY OF THE INSTALLATION GUIDE AND ONE WILL BE PROVIDED TO YOU.

STANDARD ABBREVIATIONS

AFF	ABOVE FINISHED FLOOR	FBO	FURNISHED BY OTHERS	OC	ON CENTER
APPROX	APPROXIMATE	FDN	FOUNDATION	OD	OUTSIDE DIAMETER
BLDG	BUILDING	FF	FINISHED FLOOR	OH	OPPOSITE HAND
BLK	BLOCK	FDB	FACE OF BLOCK OR BRICK	OPP	OPPOSITE
BM	BEAM	FOS	FACE OF STEEL	PTN	PARTITION
BOT	BOTTOM	FT	FOOT OR FEET	RAD	RADIUS
BLKG	BLOCKING	FTG	FOOTING	REF	REFERENCE
C/L	CENTERLINE	GA	GAUGE	REDD	REQUIRED
CLG	CAULK JOINT	GALV	GALVANIZED	REINF	REINFORCED
COL	CEILING	GC	GENERAL CONTRACTOR	RO	ROUGH OPENING
CONC	CONCRETE	GRND	GROUND	SECT	SECTION
CTR	CENTER	GR	GRADE	SF	SQUARE FOOTAGE
DBL	DOUBLE	GWB	Gypsum WALL BOARD	SIM	SIMILAR
DET	DETAIL	HORIZ	HORIZONTAL	SQ	SQUARE
DIA	DIAMETER	HT	HEIGHT	STD	STANDARD
DWG	DRAWING	ID	INSIDE DIAMETER	STL	STEEL
DIM	DIMENSION	INSUL	INSULATION	TOB	TOP OF BEAM
DR	DOOR	INT	INTERIOR	TOC	TOP OF CONCRETE
EA	EACH	INFO	INFORMATION	TOS	TOP OF STEEL
ET	ERECTION TOLERANCE	JT	JOINT	TOW	TOP OF WALL
EJ	EXPANSION JOINT	MAX	MAXIMUM	TS	TUBE, STEEL
EL	ELEVATION	MIN	MINIMUM	TYP	TYPICAL
EXIST	EXISTING	MISC	MISCELLANEOUS	UNO	UNLESS NOTED OTHERWISE
EXP	EXPANSION	MTL	METAL	VAR	VARIES
EXT	EXTERIOR	NIC	NOT IN CONTRACT	VERT	VERTICAL
EFS	EXTERIOR INSULATION	NTS	NOT TO SCALE	VIF	VERIFY IN FIELD
EOS	EDGE OF SLAB	NA	NOT APPLICABLE	WO	WITHOUT
		NO	NUMBER	WT	WEIGHT
		OA	OVERALL		

STRUCTURE ABBREVIATIONS

(BA)	- B4216R 4 x 2 x 16GA. ANGLE (5.9)	- FLOOR BASE ANGLE
(BC)	- U42516Z 4 1/8 x 2 7/8 x 16GA. CHANNEL (9.9)	- FLOOR BASE CHANNEL
(C4)	- C4216R 4 x 2 x 16GA. CEE (8.9)	- 4" COLUMN
(O6)	- C62516R 6 x 2 1/2 x 16GA. CEE (11.9)	- 6" COLUMN
(DH)	- C4216R 4 x 2 x 16GA. CEE (8.9)	- DOOR HEAD
(DJ)	- C43516R 4 x 3 1/2 x 16GA. CEE (11.9)	- DOOR JAMB
(EC)	- EU43512R 4 1/8 x 3 7/8 x 12GA. CHANNEL (8.9)	- EAVE CHANNEL
(ES)	- E64316LR 4 x 6 x 3 x 16GA. STRUT (13.9)	- EAVE STRUT
(FC)	- AS MANUFACTURED	- FLOOR CLIP
(G)	- C4216R 4 x 2 x 16GA. CEE (8.9)	- GIRT
(HA)	- B4216R 4 x 2 x 16GA. ANGLE (5.9)	- HALL TOP ANGLE
(HR)	- C4216R 4 x 2 x 16GA. CEE (8.9)	- DOOR HEAD REINFORCEMENT
(JR)	- C62516R 6 x 2 1/2 x 16GA. CEE (11.9)	- JACK RAFTER
(M)	- C12416R 12 x 4 x 16GA. CEE (20.9)	- MULLION
(MC)	- B4216R 4 x 2 x 2" LONG 16GA. ANGLE (5.9)	- MINI CLIP
(P4)	- Z42514R 2 1/2 x 4 x 2 1/2 x 14GA. ZEE (9.9)	- ROOF PURLIN
(P6)	- Z62516R 2 1/2 x 6 x 2 1/2 x 16GA. ZEE (11.9)	- ROOF PURLIN
(PB)	- Z82516R 2 1/2 x 8 x 2 1/2 x 16GA. ZEE (13.9)	- ROOF PURLIN
(PA)	- B4216R 4 x 2 x 16GA. ANGLE (5.9)	- PARTITION ANGLE
(RA)	- B4216R 4 x 2 x 16GA. ANGLE (5.9)	- RAKE ANGLE
(RS)	- E64316LR 4 x 6 x 3 x 16GA. STRUT (13.9)	- RIDGE STRUT

SHEETING ABBREVIATIONS

(ML)	- 29GA. M-LOC WALL PANEL
(RL)	- 29GA. R-LOC WALL PANEL
(PL)	- 29GA. PANEL-LOC WALL PANEL
(RR)	- 26GA. PBR ROOF PANEL
(RW)	- 26GA. PBR WALL PANEL

FASTENER ABBREVIATIONS

(F1)	- 1/2" x 2 3/4" CONC. EXPANSION ANCHOR	- BASE TO SLAB CONNECTIONS
(F2)	- 12 x 1 SELF-DRILLING TEK (PLTD)	- STRUCTURAL STEEL CONNECTIONS
(F3)	- 12 x 1 SELF-DRILLING TEK (PLTD)	- PARTITION SHEETING
(F4)	- 12 x 2 SELF-DRILLING TEK (PLTD)	- PARTITION ANGLE CONNECTIONS
(F5)	- 12 x 1 1/4 WASHER TEK (PTD)	- EXTERIOR WALL SHEETING
(F6)	- 12 x 1 1/4 WASHER ZAC (PTD)(PLTD)	- ROOF SHEETING
(F7)	- 12 x 1 1/4 WASHER TEK (PTD)	- EXTERIOR TRIM DRILLER
(F8)	- 12 x 7/8 WASHER TEK (PTD)	- EXTERIOR WALL PANEL LAP
(F9)	- 12 x 7/8 WASHER ZAC (PTD)(PLTD)	- ROOF PANEL LAP
(F10)	- 12 x 7/8 WASHER TEK (PTD)	- EXTERIOR TRIM LAP
(F11)	- 1/8 POP RIVET	- EXTERIOR TRIM
(F12)	- 12 x 1 1/4 WASHER TEK (PTD)	- INTERIOR WALL SHEETING
(F13)	- 12 x 1 1/4 WASHER TEK (PTD)	- INTERIOR TRIM DRILLER
(F14)	- 12 x 7/8 WASHER TEK (PTD)	- INTERIOR WALL PANEL LAP
(F15)	- 12 x 7/8 WASHER TEK (PTD)(PLTD)	- INTERIOR TRIM LAP

TRIM ABBREVIATIONS

(BTR)	- 7/8" ROLL MASTIC	(ICB)	- INSIDE CORNER BOX
(CLIN)	- R PANEL INSIDE FOAM CLOSURE	(JA)	- DOOR JAMB TRIM
(CLOUT)	- R PANEL OUTSIDE FOAM CLOSURE	(JC)	- DOOR JAMB COVER TRIM
(GEOCEL)	- GUTTER SEAL	(MC)	- DOOR MULLION COVER TRIM
(IN)	- R PANEL INSIDE CORNER TRIM	(OCB)	- OUTSIDE CORNER BOX
(OU)	- R PANEL OUTSIDE CORNER TRIM	(PB)	- PEAK BOX
(CM)	- DOOR CORNER MULLION TRIM	(REND)	- RAKE TRIM END CAP
(DK)	- DOWNSPOUT WITH KICK OUT	(RT)	- RAKE TRIM
(DSS)	- DOWNSPOUT STRAP	(SA)	- HALL TOP TRIM
(EF)	- EAVE FLASHING	(TI)	- ROOF TIE IN TRIM
(FRC)	- FORMED RIDGE CAP	(TR)	- ROOF STEP TRANSITION FLASHING
(GE)	- GUTTER END CAP	(4SP)	- 40Z. TOUCH UP SPRAY PAINT
(GS)	- GUTTER HANGER STRAP		
(GU)	- GUTTER		
(HC)	- DOOR HEAD COVER TRIM		
(HE)	- DOOR HEAD TRIM		
(HI)	- HIGH EAVE TRIM		

PROJECT:

35 x 100 x 9-6 HS BLDG. A

LOCATION:

Antigo, WI 54409

CONFIDENTIAL AND PROPRIETARY INFORMATION

THESE DRAWINGS ARE THE SOLE AND EXCLUSIVE PROPERTY OF GENERAL STEEL CORPORATION. NO PART OF THESE DRAWINGS MAY BE REPRODUCED OR TRANSMITTED IN ANY FORM OR BY ANY MEANS, ELECTRONIC OR MECHANICAL, INCLUDING PHOTOCOPYING, RECORDING, OR BY ANY INFORMATION STORAGE AND RETRIEVAL SYSTEM, WITHOUT THE WRITTEN PERMISSION OF GENERAL STEEL CORPORATION. THESE DRAWINGS ARE NOT TO BE USED FOR ANY PROJECTS WITHOUT WRITTEN PERMISSION FROM THE BUILDING MANUFACTURER. THIS DOCUMENT AND ALL COPIES MUST BE RETURNED UPON DEMAND.


GENERAL STEEL
10039 W. Bradford Rd.
Littleton, CO 80127
Phone: 720-961-6050
Fax: 303-854-0236



DWG#22-1363-CL4

Sheet

1 of 9

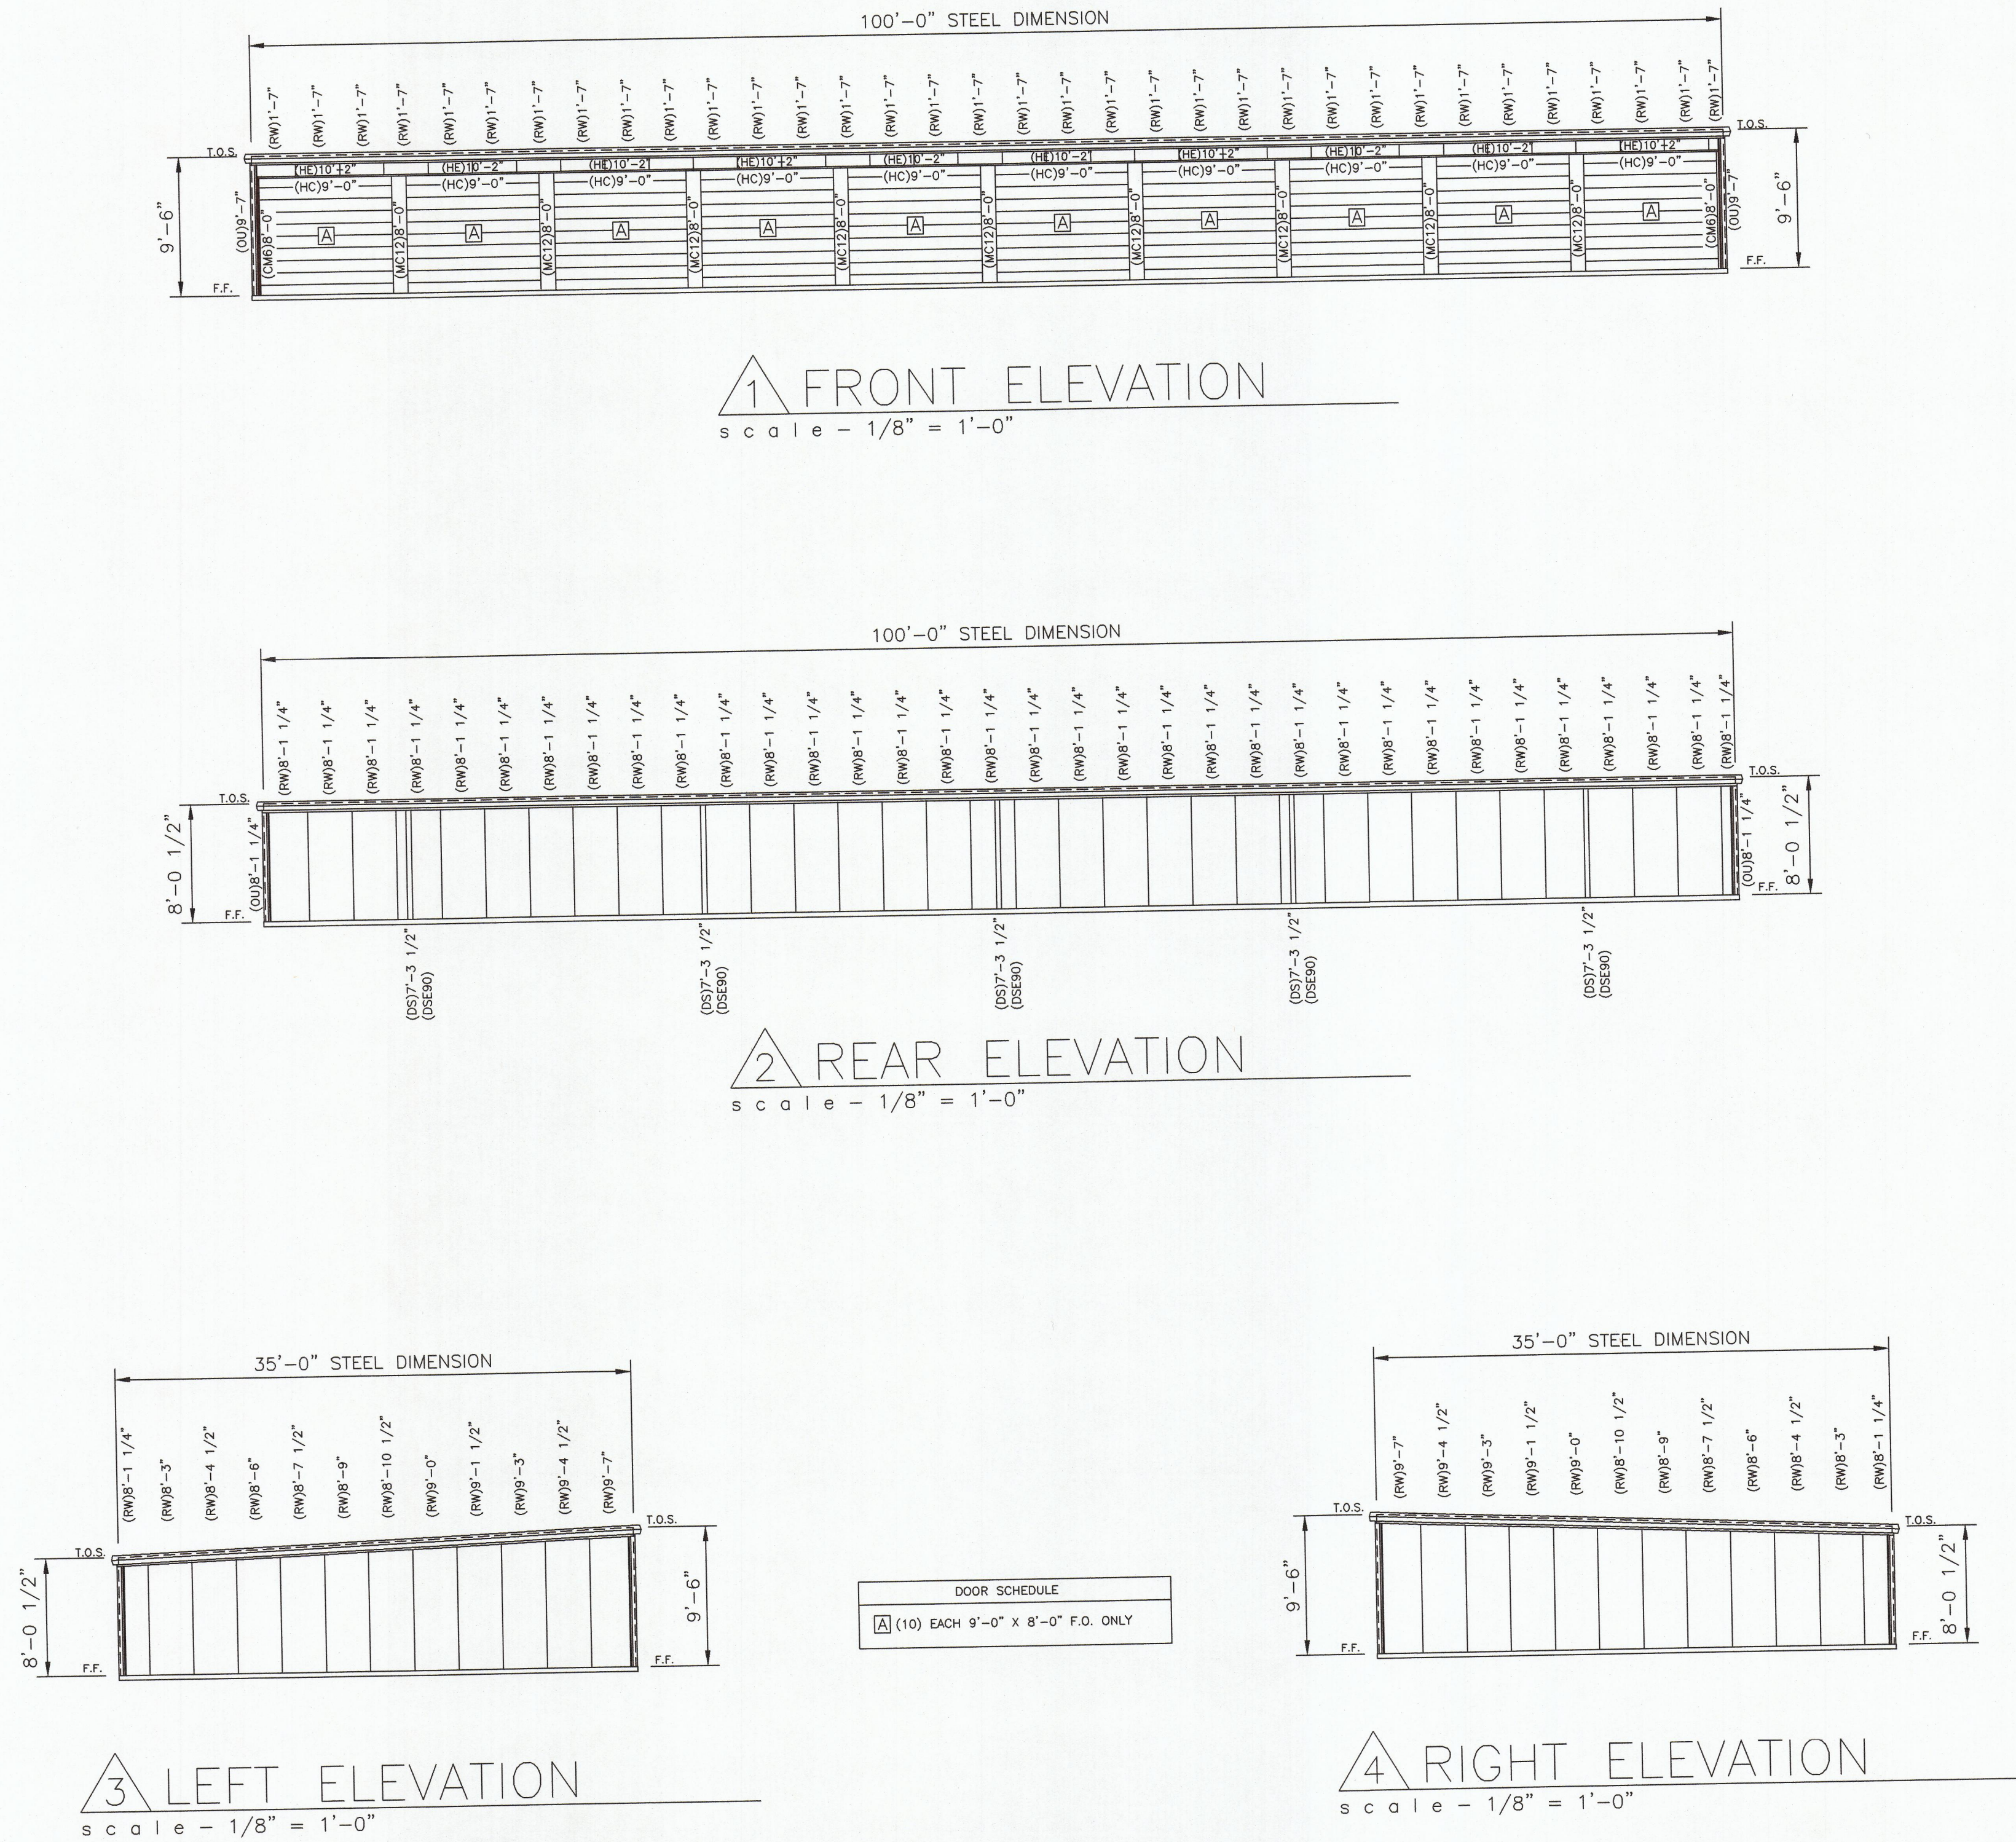

CONFIDENTIAL AND PROPRIETARY INFORMATION

THESE DRAWINGS ARE THE SOLE AND EXCLUSIVE PROPERTY OF THE BUILDING MANUFACTURER, CONTAINED HEREIN, AND ARE NOT TO BE REPRODUCED, COPIED, OR TRANSMITTED IN ANY FORM OR BY ANY MEANS, ELECTRONIC OR MECHANICAL, INCLUDING PHOTOCOPYING, RECORDING, OR BY ANY INFORMATION STORAGE AND RETRIEVAL SYSTEM. WITHOUT THE WRITTEN PERMISSION OF THE BUILDING MANUFACTURER, THIS DOCUMENT AND ALL COPIES MUST BE RETURNED UPON DEMAND.

PROJECT: 35 x 100 x 9-6 HS BLDG. A


LOCATION: Antigo, WI 54409

GENERAL STEEL
10639 W. Bradford Rd.
Littleton, CO 80127
Phone: 720-961-6550
Fax: 303-854-0238

DWC#22-1363-CL

Sheet

2 of 9

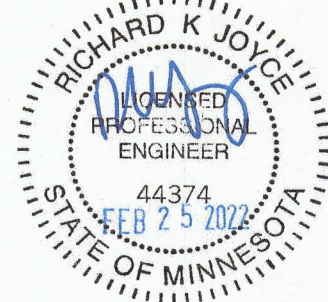

STRUCTURAL NOTES

BUILDER / CONTRACTOR IS RESPONSIBLE FOR ENSURING THAT PLANS AND SPECIFICATIONS COMPLY WITH APPLICABLE REQUIREMENTS OF ANY GOVERNING BUILDING AUTHORITY.

METAL BUILDING STRUCTURE DESIGNED PER THE FOLLOWING LOADING:

CODE: IBC 2015
WIND: 115 MPH EXPOSURE C WINDLOAD
ROOF LOAD: 20 PSF ROOF LIVE LOAD
SEISMIC: 0.08 / ZONE: A
SNOW LOAD: 42 PSF (MAX) ROOF SNOW LOAD
SNOW LOAD: 50 PSF (MAX) GROUND SNOW LOAD

DESIGN LOADS DESIGNATED WITHIN CONTRACT AND DRAWINGS DO NOT ALLOW FOR ANY TYPE OF SUSPENDED SYSTEM (E.G. LIGHTS, INSULATION, DUCT WORK, PIPING, ETC.) SUSPENSION OF ANY LOAD INDUCING SYSTEM IS EXPLICITLY PROHIBITED UNLESS A CORRESPONDING REDUCTION IN CERTIFIED LIVE/SNOW LOADS CAN BE PERMITTED BY CODE.

DESIGN AND SPECIFICATION OF BASE STEEL TO CONCRETE SLAB ANCHORING IS NOT THE RESPONSIBILITY OF THE BUILDING MANUFACTURER.

BUILDING MANUFACTURER ASSUMES NO RESPONSIBILITY FOR CONCRETE SLAB FOUNDATION DESIGN, THICKNESS, MATERIALS, SITE SOIL CONDITIONS OR OTHER CONCRETE/MASONRY CONSTRUCTION.

ALL STRUCTURAL CONNECTIONS ARE TO BE MADE PER FASTENING DETAILS PRESENTED HEREIN. ALL STEEL FRAMING AND SHEETING MATERIALS MUST BE INSTALLED TO VERTICAL PLUMB AND HORIZONTALLY LEVEL.

THE BUILDING MANUFACTURER AND THE PROFESSIONAL ENGINEER SEALING THESE DRAWINGS ARE NOT THE PROFESSIONAL ENGINEER OF RECORD FOR THE ENTIRE PROJECT. THE PROFESSIONAL ENGINEER'S SEAL PERTAINS ONLY TO THE STRUCTURAL DESIGN OF THE METAL BUILDING SYSTEM. IT DOES NOT APPLY TO THE FOUNDATION SYSTEM, MASONRY DESIGN OR ANY OTHER ASPECT OF THE PROJECT UNLESS SPECIFICALLY STATED IN THESE DOCUMENTS.

JOBSITE / FIELD CONDITIONS NOTES:

BUILDING MANUFACTURER ASSUMES NO RESPONSIBILITY FOR ANY LOADS TO STRUCTURE NOT INDICATED AT THE TIME OF PURCHASE. ANY ALTERATIONS TO THE STRUCTURAL SYSTEM, REMOVAL OF ANY COMPONENT PARTS OR THE ADDITION OF OTHER CONSTRUCTION MATERIALS OR LOADS MUST BE DONE UNDER THE DIRECTION OF REGISTERED ARCHITECT, CIVIL OR STRUCTURAL ENGINEER.

ALL CONCRETE AND MASONRY CONSTRUCTION MUST BE FLAT, LEVEL AND SQUARE PER THE SLAB PLAN DIMENSIONS HEREIN.

ALL JOBSITE DIMENSIONS AND CONDITIONS SHALL BE FIELD VERIFIED BEFORE ERECTION OF BUILDING STRUCTURE.

ALL OMISSIONS, CONFLICTS AND DISCREPANCIES SHALL BE REPORTED TO THE BUILDING MANUFACTURER BEFORE PROCEEDING WITH PROJECT WORK.

ALL TEMPORARY SUPPORTS SUCH AS GUYS, BRACES, FALSEWORK, CRIBBING, WINDBRACES OR OTHER ELEMENTS REQUIRED FOR THE BUILDING ERECTION ARE TO BE DETERMINED BY AND SUPPLIED BY BUILDER/CONTRACTOR.

BUILDING MANUFACTURER HAS MADE A COMMITMENT TO MANUFACTURE QUALITY BUILDING COMPONENTS THAT CAN BE SAFELY ERECTED. JOB SITE SAFETY INSTRUCTION, SAFETY EQUIPMENT AND CONDITIONS ARE THE RESPONSIBILITY OF THE BUILDER/CONTRACTOR.

ALL COMPONENTS SHIPPED SHALL BE THOROUGHLY INSPECTED AND ACCOUNTED FOR AT THE TIME OF DELIVERY. ALL MATERIAL SHORTAGES OR DEFECTS MUST BE REPORTED WITHIN FIVE (5) WORKING DAYS OF MATERIAL DELIVERY TO THE BUILDING MANUFACTURER.

DIAPHRAGM ACTION OF THE METAL PANELS AT INTERIOR PARTITION WALLS IS UTILIZED FOR THE STABILITY OF THIS BUILDING. ANY MODIFICATION OR UNAUTHORIZED CUTTING OF INTERIOR PARTITION PANELS IS EXPRESSLY PROHIBITED BY THE BUILDING MANUFACTURER.

PARTITION PANELS HAVE BEEN SUPPLIED TO REACH ROOF LINE. THE TOP PARTITION PANEL CAN BE NOTCHED TO MATCH ROOF LINE AND CLEAR PURLIN LEG TO CLOSE IN THE UNIT AS DESIRED.

INSTALLATION NOTES:

FIELD CUTTING OF STRUCTURAL, SHEETING AND TRIMS FOR SPLICE AND FINAL FITTING OF COMPONENTS IS REQUIRED.

ALL ROOF PANEL LAPS SHALL BE SEALED WITH 3/8" (MINIMUM) WIDTH MASTIC TAPE AS PROVIDED FOR PROJECT. ALL SHEET PROFILE FOAM CLOSURES AT EAVE, WALL AND RIDGE CONDITIONS AS PROVIDED FOR PROJECT MUST BE INSTALLED AS SHOWN HEREIN.


WALL PANELS AND WALL TRIMS, AT INTERIOR AND EXTERIOR, ARE TO BE SET WITH 1/4" CLEARANCE ABOVE CONCRETE SURFACES AND AT ANY LOCATIONS WHICH MAY BE SUBJECTED TO CONTACT WITH STANDING WATER.

LAP ALL FLASHINGS 2" MINIMUM AND SEAL AS REQUIRED FOR WATER TIGHTNESS

ALLOW 1/4" TOLERANCE AT EACH END FOR PURLINS, HEADERS AND GIRTS.


DRAWING INDEX

1	LEAD SHEET, GENERAL NOTES, SCHEDULES, KEY PLAN
2	ELEVATIONS
3	SLAB PLAN, FLOOR PLAN
4	FRAMING PLAN, PARTITION PLAN
5	ROOF PLAN
6	DETAILS
7	DETAILS
8	DETAILS
9	DETAILS

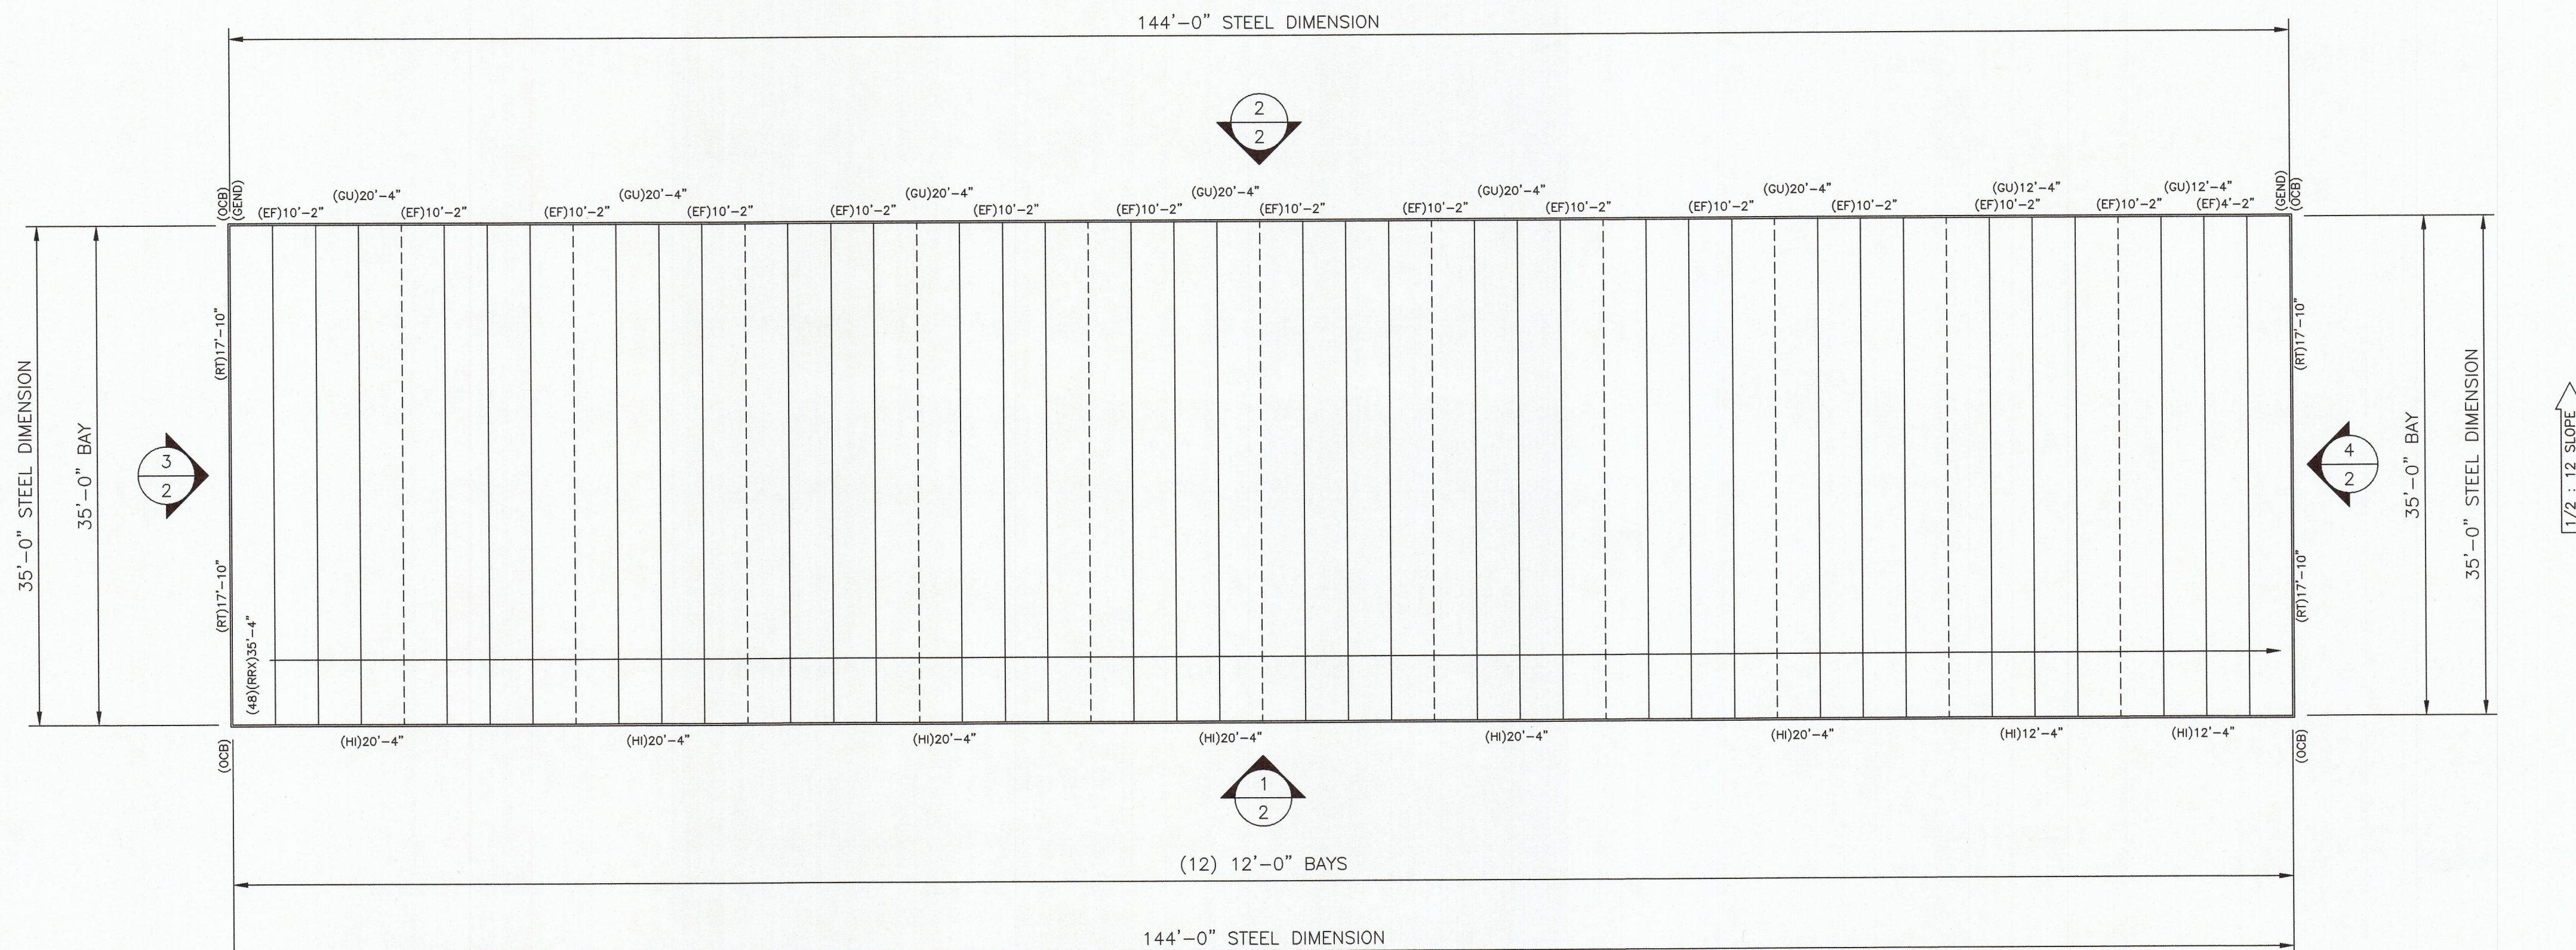

KEY PLAN

scale - 1/8" = 1'-0"

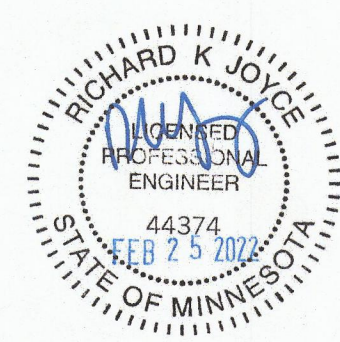

Digitally signed by Richard K. Joyce, P.E.
Date: 2022.02.25 15:52:27 -0500

CLOSURE NOTE:
(48) INSIDE CLOSURES INCLUDED FOR LOW EAVE. INSTALL BTR TAPE ON TOP AND BOTTOM OF INSIDE CLOSURE (SEE DETAILS AND INSTALLATION GUIDE)
(72) INSIDE CLOSURES INCLUDED FOR BASE OF EXTERIOR WALL PANELS.
(24) OUTSIDE CLOSURES INCLUDED FOR RAKE.
(96) OUTSIDE CLOSURES INCLUDED FOR ROOF AND WALL OF HIGH EAVE.

RECTOR NOTE:
A DETAILED INSTALLATION GUIDE IS AVAILABLE AND SHOULD BE CONSULTED DURING THE ERECTION OF THIS BUILDING PACKAGE. PLEASE CONTACT US IF YOU HAVE NOT RECEIVED A COPY OF THE INSTALLATION GUIDE AND ONE WILL BE PROVIDED TO YOU.

STANDARD ABBREVIATIONS

AFF	ABOVE FINISHED FLOOR	FBO	FURNISHED BY OTHERS	OC	ON CENTER
APPROX	APPROXIMATE	FDN	FOUNDATION	OD	OUTSIDE DIAMETER
BLDG	BUILDING	FF	FINISHED FLOOR	OH	OPPOSITE HAND
BLK	BLOCK	FOB	FACE OF BLOCK OR BRICK	OPP	OPPOSITE
BM	BEAM	FOS	FACE OF STEEL	PTN	PARTITION
BOT	BOTTOM	FT	FOOT OR FEET	RAD	RADIUS
BLKG	BLOCKING	FTG	FOOTING	REF	REFERENCE
C/L	CENTERLINE	GA	GAUGE	REQD	REQUIRED
CJ	CAULK JOINT	GALV	GALVANIZED	REINF	REINFORCED
CLG	CEILING	GC	GENERAL CONTRACTOR	RO	ROUGH OPENING
COL	COLUMN	GRND	GROUND	SECT	SECTION
CONC	CONCRETE	GR	GRADE	SF	SQUARE FOOTAGE
CTR	CENTER	GWB	GYPSON WALL BOARD	SIM	SIMILAR
DBL	DOUBLE	HORIZ	HORIZONTAL	SQ	SQUARE
DET	DETAIL	HT	HEIGHT	STD	STANDARD
DIA	DIAMETER	ID	INSIDE DIAMETER	STL	STEEL
DWG	DRAWING	INSUL	INSULATION	TOB	TOP OF BEAM
DIM	DIMENSION	INT	INTERIOR	TOC	TOP OF CONCRETE
DR	DOOR	INFO	INFORMATION	TOS	TOP OF STEEL
EA	EACH	JT	JOINT	TOW	TOP OF WALL
ET	ERECTION TOLERANCE	JT	JOINT	TS	TUBE STEEL
EJ	EXPANSION JOINT	MAX	MAXIMUM	TYP	TYPICAL
EL	ELEVATION	MIN	MINIMUM	UNO	UNLESS NOTED OTHERWISE
EXIST	EXISTING	MISC	MISCELLANEOUS	VAR	VARIES
EXP	EXPANSION	MTL	METAL	VERT	VERTICAL
EXT	EXTERIOR	NIC	NOT IN CONTRACT	VIF	VERIFY IN FIELD
EIFS	EXTERIOR INSULATION	NTS	NOT TO SCALE	WO	WITHOUT
AND FINISH SYSTEM		NO	NOT APPLICABLE	WT	WEIGHT
EOS	EDGE OF SLAB	NO	NOT APPLICABLE		
		OA	OVERALL		

STRUCTURE ABBREVIATIONS

(BA)	- B4216R 4 X 2 X 16GA. ANGLE (5.9)	- FLOOR BASE ANGLE
(BC)	- U42516Z 4 1/8 X 2 7/8 X 16GA. CHANNEL (9.9)	- FLOOR BASE CHANNEL
(C4)	- C4216R 4 X 2 X 16GA. CEE (8.9)	- 4" COLUMN
(C6)	- C62516R 6 X 2 1/2 X 16GA. CEE (11.9)	- 6" COLUMN
(DH)	- C4216R 4 X 2 X 16GA. CEE (8.9)	- DOOR HEAD
(DJ)	- C43516R 4 X 3 1/2 X 16GA. CEE (11.9)	- DOOR JAMB
(EC)	- EU43512R 4 1/8 X 3 7/8 X 12GA. CHANNEL (8.9)	- EAVE CHANNEL
(ES)	- E64316LR 4 X 6 X 3 X 16GA. STRUT (13.9)	- EAVE STRUT
(FC)	- AS MANUFACTURED	- FLOOR CLIP
(G)	- C4216R 4 X 2 X 16GA. CEE (8.9)	- GIRT
(HA)	- B4216R 4 X 2 X 16GA. ANGLE (5.9)	- HALL TOP ANGLE
(HR)	- C4216R 4 X 2 X 16GA. CEE (8.9)	- DOOR HEAD REINFORCEMENT
(JR)	- C62516R 6 X 2 1/2 X 16GA. CEE (11.9)	- JACK RAFTER
(M)	- C12416R 12 X 4 X 16GA. CEE (20.9)	- MULLION
(MC)	- B4216R 4 X 2 X 2" LONG 16GA. ANGLE (5.9)	- MINI CLIP
(P4)	- Z42514R 2 1/2 X 4 X 2 1/2 X 14GA. ZEE (9.9)	- ROOF PURLIN
(P6)	- Z62516R 2 1/2 X 6 X 2 1/2 X 16GA. ZEE (11.9)	- ROOF PURLIN
(P8)	- Z82516R 2 1/2 X 8 X 2 1/2 X 16GA. ZEE (13.9)	- ROOF PURLIN
(PA)	- B4216R 4 X 2 X 16GA. ANGLE (5.9)	- PARTITION ANGLE
(RA)	- B4216R 4 X 2 X 16GA. ANGLE (5.9)	- RAKE ANGLE
(RS)	- E64316LR 4 X 6 X 3 X 16GA. STRUT (13.9)	- RIDGE STRUT

SHEETING ABBREVIATIONS

(ML)	- 29GA. M-LOC WALL PANEL
(RL)	- 29GA. R-LOC WALL PANEL
(PL)	- 29GA. PANEL-LOC WALL PANEL
(RR)	- 26GA. PBR ROOF PANEL
(RW)	- 26GA. PBR WALL PANEL

FASTENER ABBREVIATIONS

(F1)	- 1/2" X 2 3/4" CONC. EXPANSION ANCHOR	- BASE TO SLAB CONNECTIONS
(F2)	- 12 X 1 SELF-DRILLING TEK (PLTD)	- STRUCTURAL STEEL CONNECTIONS
(F3)	- 12 X 1 SELF-DRILLING TEK (PLTD)	- PARTITION SHEETING
(F4)	- 12 X 2 SELF-DRILLING TEK (PLTD)	- PARTITION ANGLE CONNECTIONS
(F5)	- 12 X 1 1/4 WASHER TEK (PTD)	- EXTERIOR WALL SHEETING
(F6)	- 12 X 1 1/4 WASHER ZAC (PTD)(PLTD)	- ROOF SHEETING
(F7)	- 12 X 1 1/4 WASHER TEK (PTD)	- EXTERIOR TRIM DRILLER
(F8)	- 12 X 7/8 WASHER TEK (PTD)	- EXTERIOR WALL PANEL LAP
(F9)	- 12 X 7/8 WASHER ZAC (PTD)(PLTD)	- ROOF PANEL LAP
(F10)	- 12 X 7/8 WASHER TEK (PTD)	- EXTERIOR TRIM LAP
(F11)	- 1/8 POP RIVET	- EXTERIOR TRIM
(F12)	- 12 X 1 1/4 WASHER TEK (PTD)	- INTERIOR WALL SHEETING
(F13)	- 12 X 1 1/4 WASHER TEK (PTD)	- INTERIOR TRIM DRILLER
(F14)	- 12 X 7/8 WASHER TEK (PTD)	- INTERIOR WALL PANEL LAP
(F15)	- 12 X 7/8 WASHER TEK (PTD)(PLTD)	- INTERIOR TRIM LAP

TRIM ABBREVIATIONS

(BTR)	- 7/8" ROLL MASTIC	(ICB)	- INSIDE CORNER BOX
(CLIN)	- R PANEL INSIDE FOAM CLOSURE	(JA)	- DOOR JAMB TRIM
(CLOUT)	- R PANEL OUTSIDE FOAM CLOSURE	(JC)	- DOOR JAMB COVER TRIM
(GEOCEL)	- GUTTER SEAL	(MC)	- DOOR MULLION COVER TRIM
(IN)	- R PANEL INSIDE CORNER TRIM	(OCB)	- OUTSIDE CORNER BOX
(OU)	- R PANEL OUTSIDE CORNER TRIM	(PB)	- PEAK BOX
(CM)	- DOOR CORNER MULLION TRIM	(REND)	- RAKE TRIM END CAP
(DK)	- DOWNSPOUT WITH KICK OUT	(RT)	- RAKE TRIM
(DSS)	- DOWNSPOUT STRAP	(SA)	- HALL TOP TRIM
(EF)	- EAVE FLASHING	(TI)	- ROOF TIE IN TRIM
(FR)	- FORMED RIDGE CAP	(TR)	- ROOF STEP TRANSITION FLASHING
(GE)	- GUTTER END CAP	(4SP)	- 40Z. TOUCH UP SPRAY PAINT
(GS)	- GUTTER HANGER STRAP		
(GU)	- GUTTER		
(HC)	- DOOR HEAD COVER TRIM		
(HE)	- DOOR HEAD TRIM		
(HI)	- HIGH EAVE TRIM		

GENERAL STEEL
10639 W. Bradford Rd.
Littleton, CO 80127
Phone: 720-981-6050
Fax: 303-854-0238



DWG#22-1363-CL4

Sheet


1 of 9

CONFIDENTIAL AND PROPRIETARY INFORMATION
THESE DRAWINGS ARE THE SOLE AND EXCLUSIVE PROPERTY OF THE BUILDING MANUFACTURER. SENSITIVE, PRIVILEGED, AND CONFIDENTIAL INFORMATION CONTAINED HEREIN IS THE PROPERTY OF THE BUILDING MANUFACTURER. NO PART OF THESE DRAWINGS IS TO BE REPRODUCED, COPIED, OR TRANSMITTED IN ANY FORM OR BY ANY MEANS, ELECTRONIC OR MECHANICAL, WITHOUT THE WRITTEN PERMISSION OF THE BUILDING MANUFACTURER. ALL COPIES MUST BE RETURNED UPON DEMAND.


PROJECT:
35 x 144 x 9-6 HS BLDG. B

LOCATION:


Antigo, WI 54409

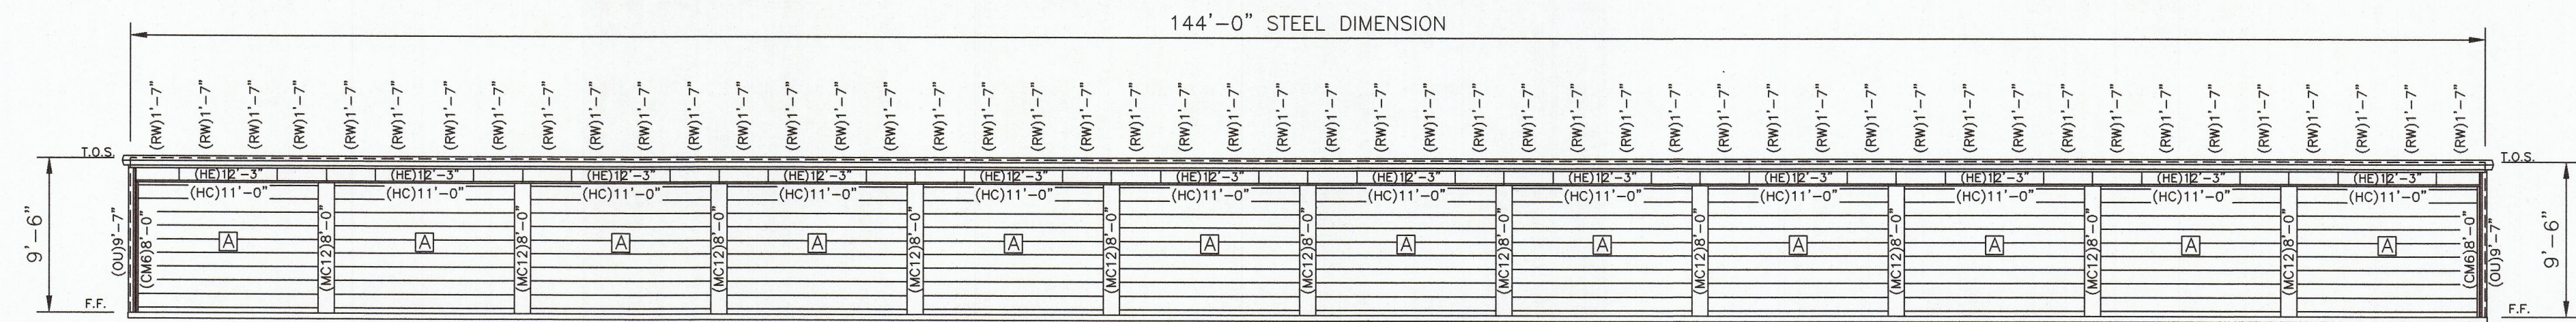

1 FRONT ELEVATION
scale - 1/8" = 1'-0"

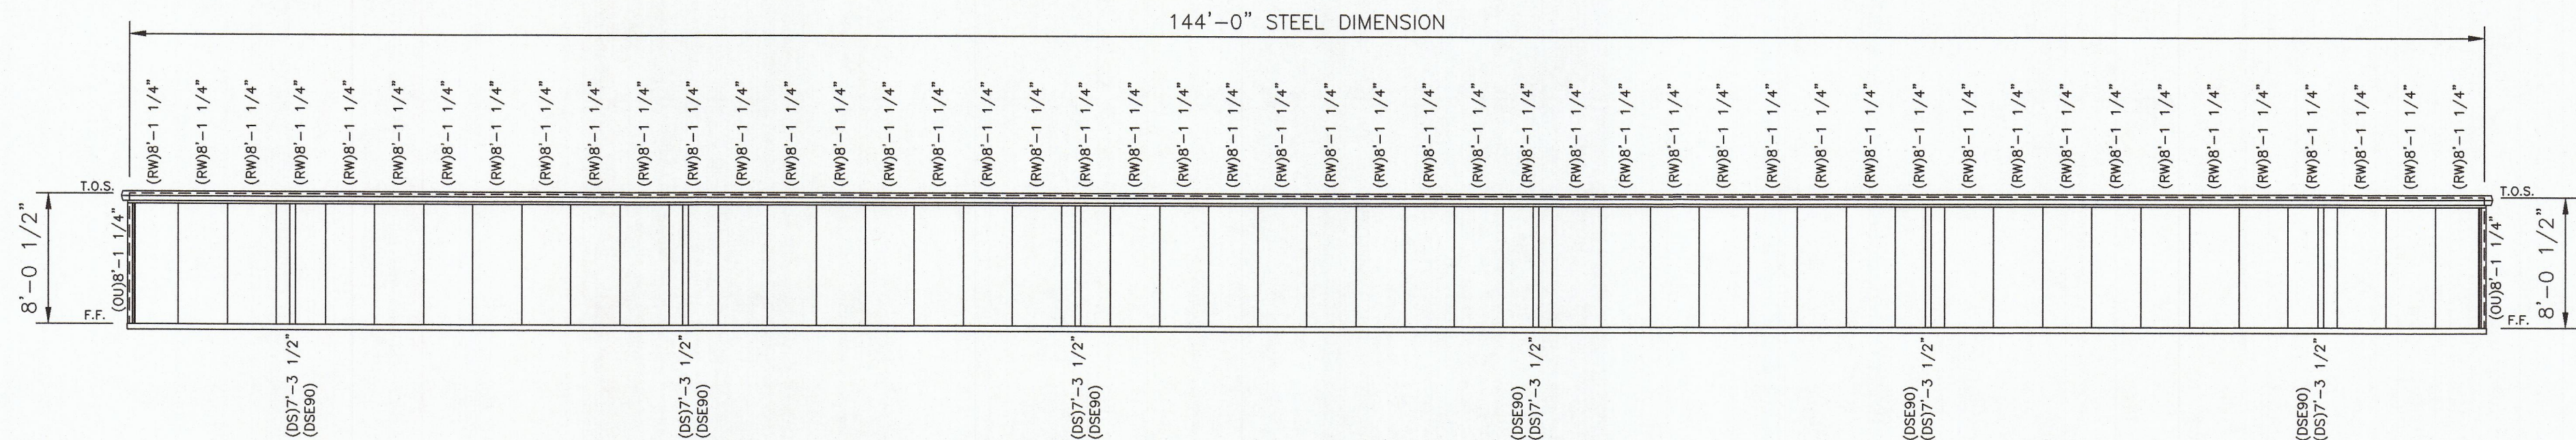


2 REAR ELEVATION
scale - 1/8" = 1'-0"

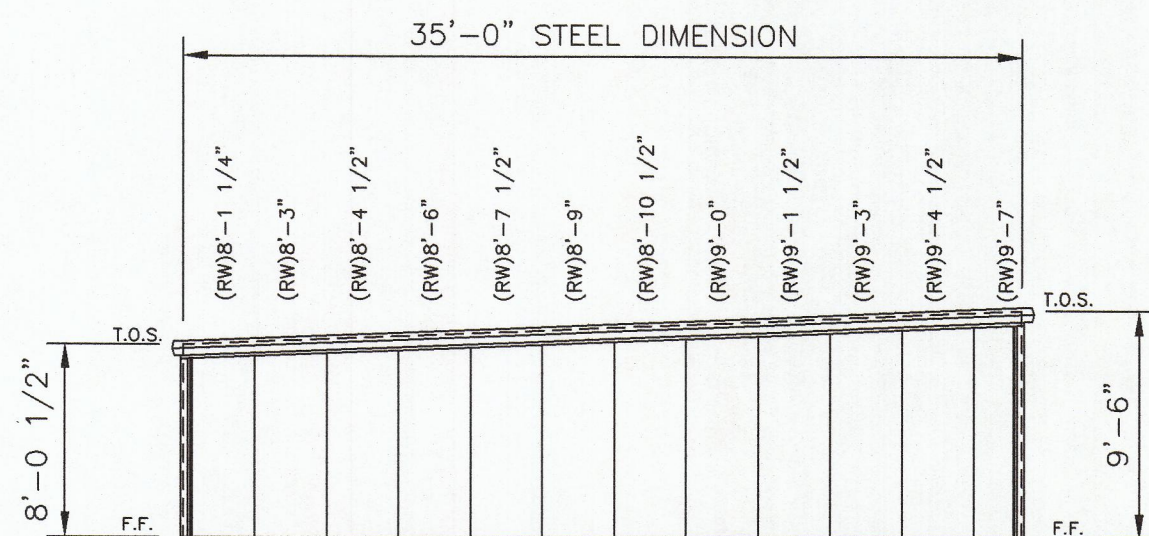


3 LEFT ELEVATION
scale - 1/8" = 1'-0"

DOOR SCHEDULE	
A	(12) EACH 11'-0" X 8'-0" F.O. ONLY

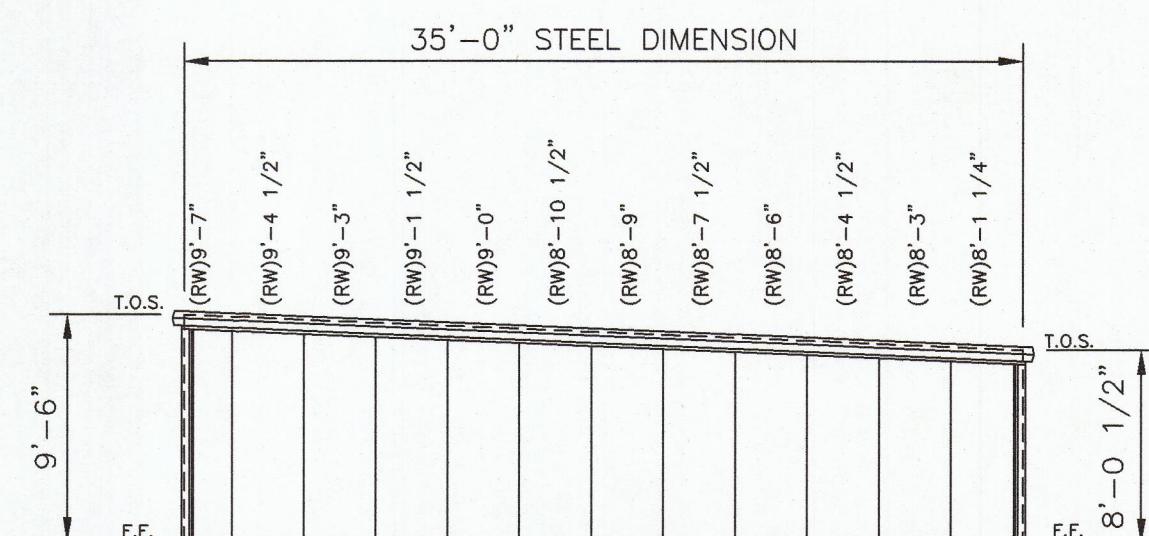

4 RIGHT ELEVATION
scale - 1/8" = 1'-0"

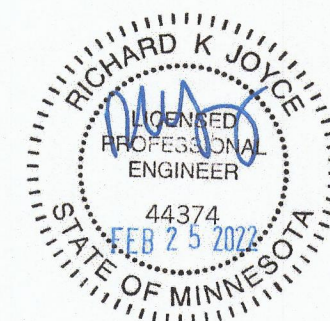

CONFIDENTIAL AND PROPRIETARY INFORMATION

THESE DRAWINGS ARE THE SOLE AND EXCLUSIVE PROPERTY OF THE BUILDING MANUFACTURER. SENSITIVE, PRIVILEGED, AND CONFIDENTIAL INFORMATION CONTAINED HEREIN IS THE PROPERTY OF THE BUILDING MANUFACTURER. UNAUTHORIZED PERSONS ARE STRICTLY PROHIBITED FROM REPRODUCING, COPIING, OR USING THESE DRAWINGS FOR ANY PURPOSE. ANY VIOLATION OF THESE TERMS MAY BE CAUSE FOR LEGAL ACTION. NO PART OF THESE DRAWINGS MAY NOT BE USED TO CONSTRUCT LIKE PROJECTS WITHOUT WRITTEN PERMISSION FROM THE BUILDING MANUFACTURER. THIS DOCUMENT AND ALL COPIES MUST BE RETURNED UPON DEMAND.

PROJECT:
35 x 144 x 9-6 HS BLDG. B







LOCATION:
Antigo, WI 54409

GENERAL STEEL
10639 W. Bradford Rd.
Littleton, CO 80127
Phone: 720-981-0550
Fax: 303-854-0238

DWG#22-1363-CL4

Sheet


2 of 9

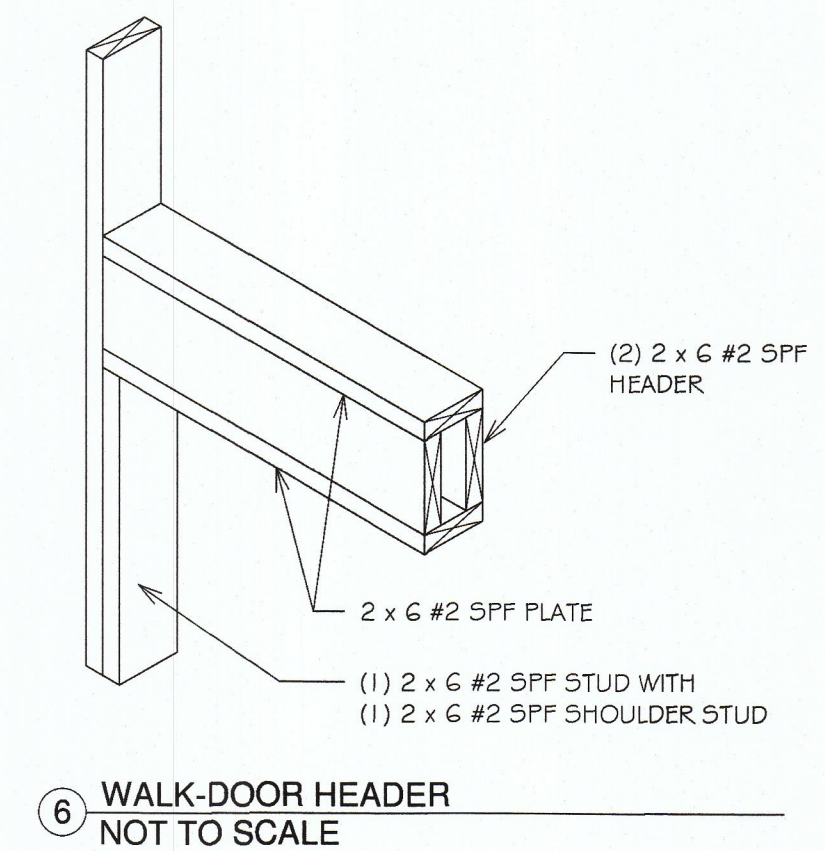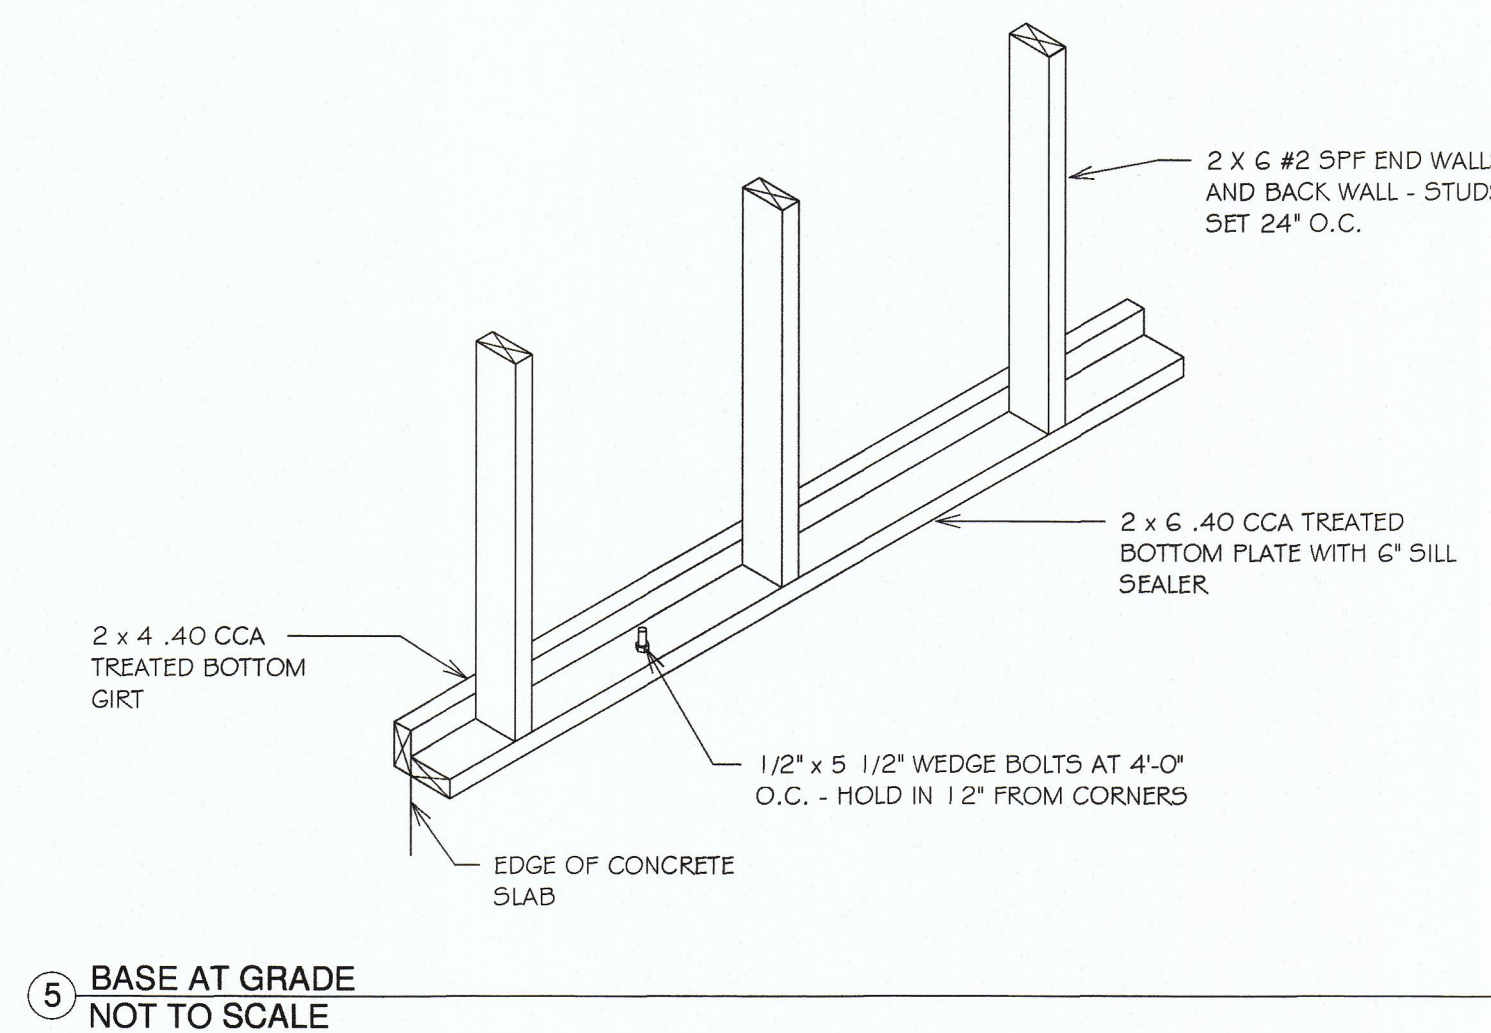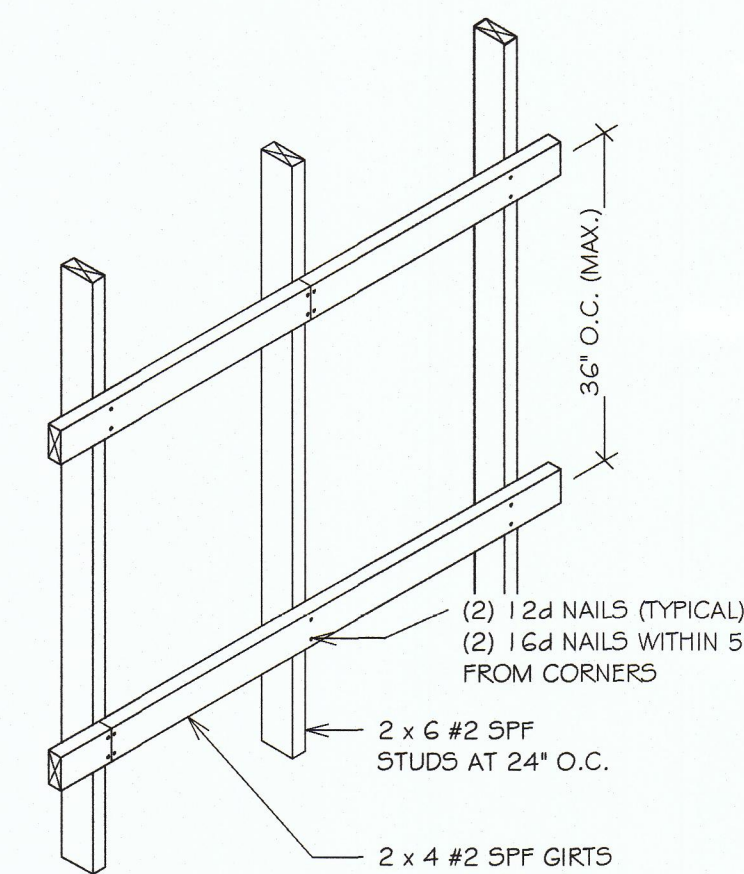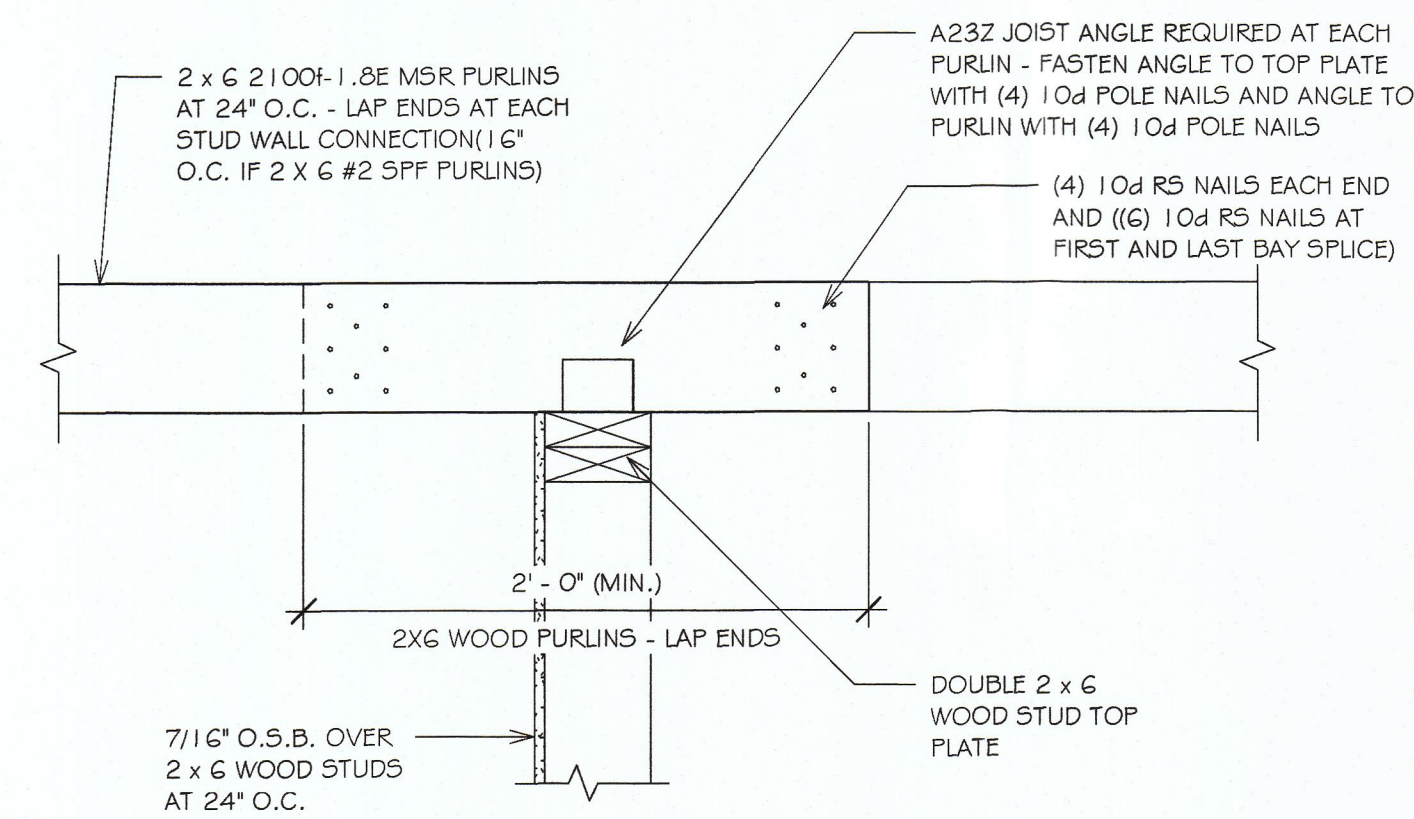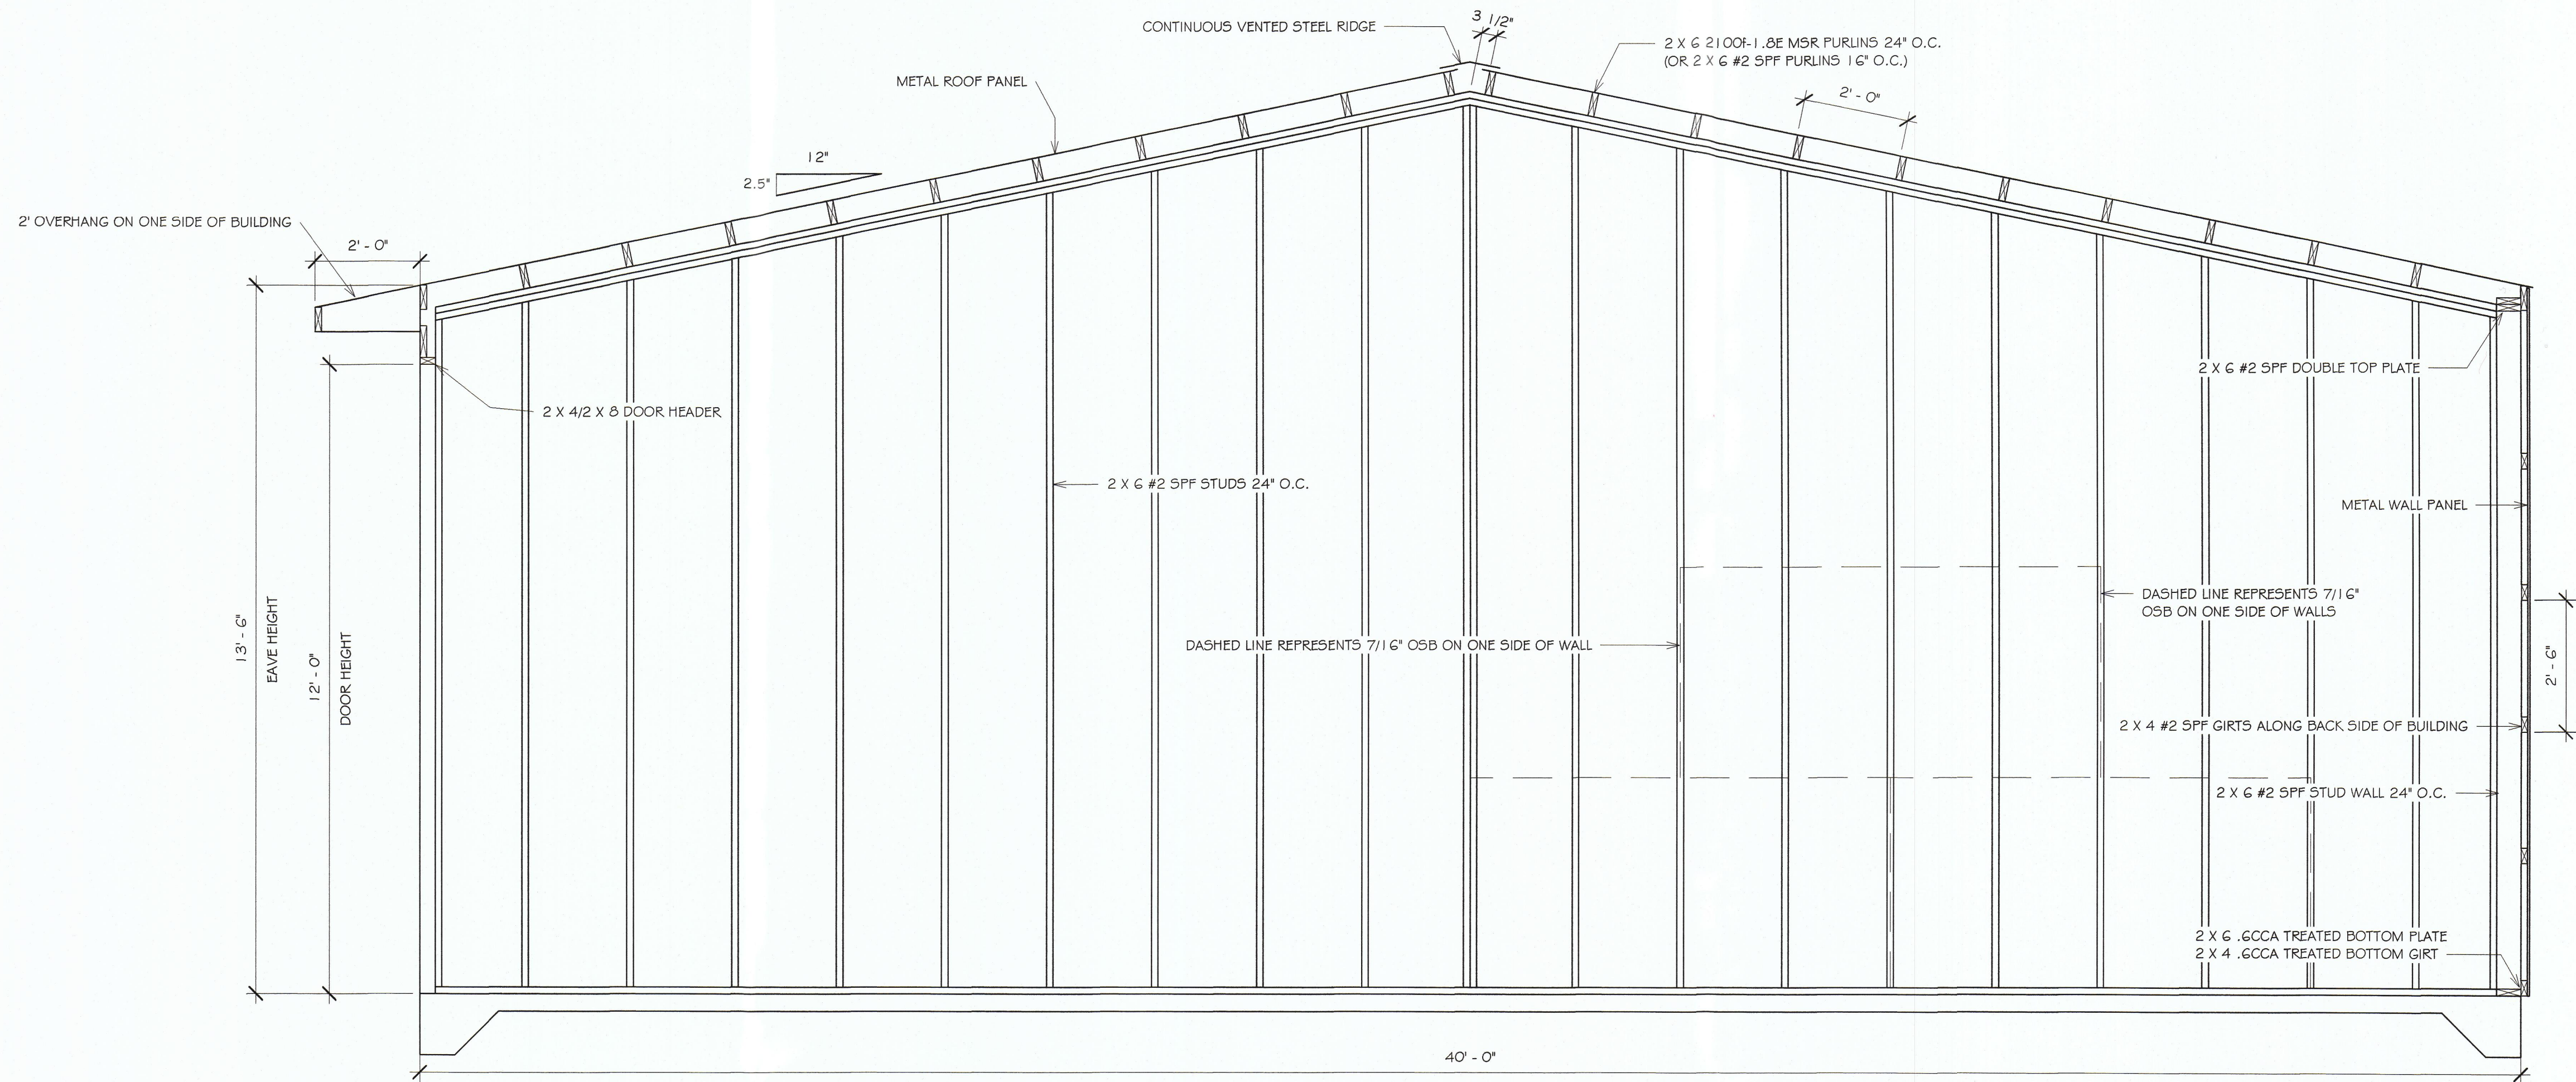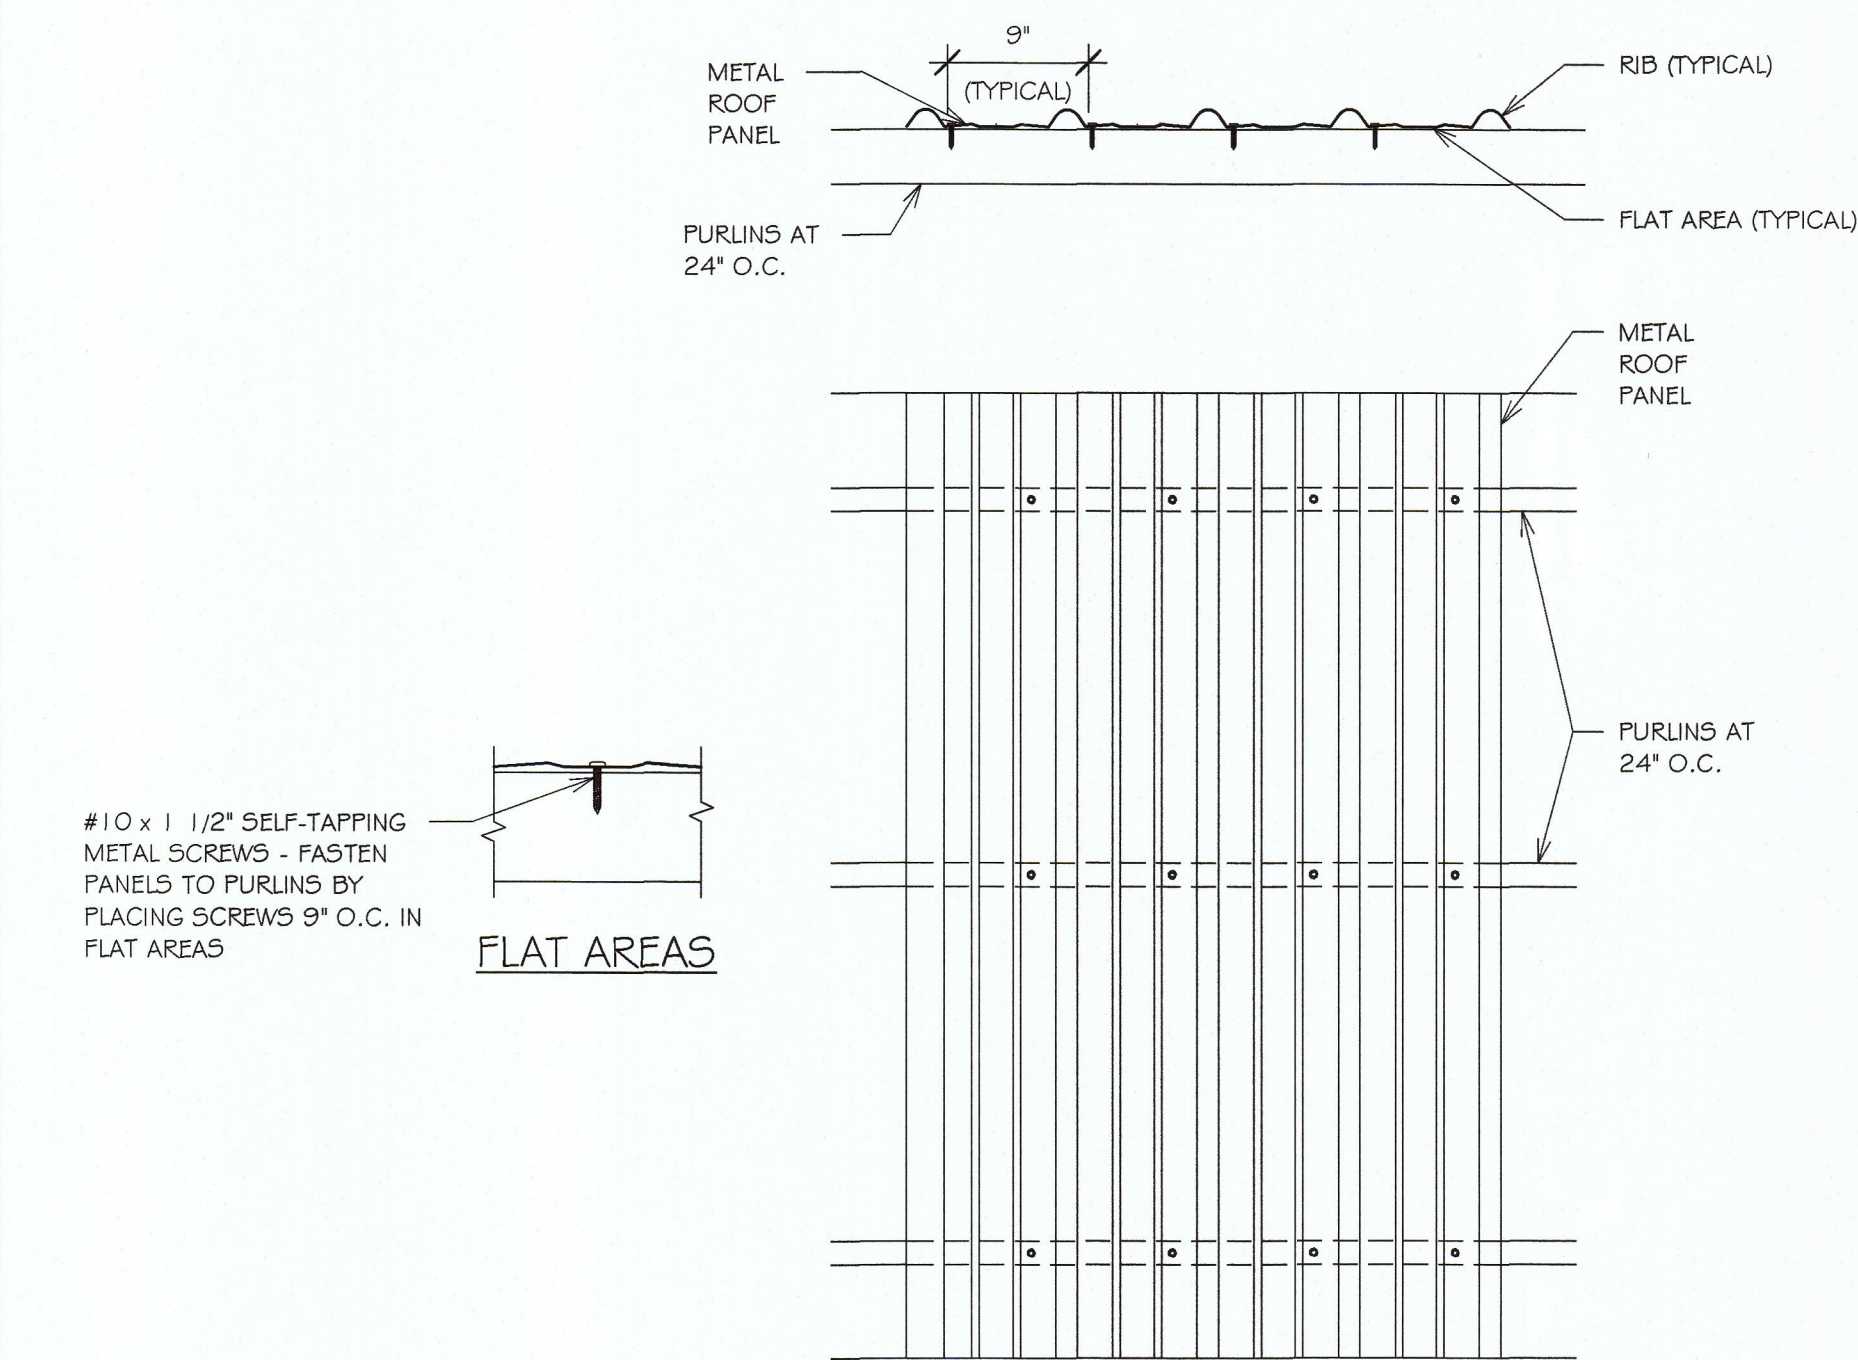

DRAWN BY:	REVISED ON: - AMC	NAME:
CJN		GILLESPIE DEVELOPMENT LLC BLDG: KA
DATE:	REVISED ON:	PROJECT LOCATION:
1/28/2022		ANTIGO, WI
SCALE:	REVISED ON:	SHEET DESCRIPTION:
As indicated		BUILDING SECTION AND DETAILS

ADDITIONAL NOTES:







THIS DRAWING WAS MADE EXCLUSIVELY FOR THE PARTY NAMED IN THE TITLE BLOCK. IT REMAINS THE PROPERTY OF FOREST CONSTRUCTION CO., INC. AND MAY NOT BE REPRODUCED OR COPIED IN WHOLE OR IN PART BY ANY METHOD WITHOUT THE EXPRESSED WRITTEN CONSENT OF FOREST CONSTRUCTION CO., INC.

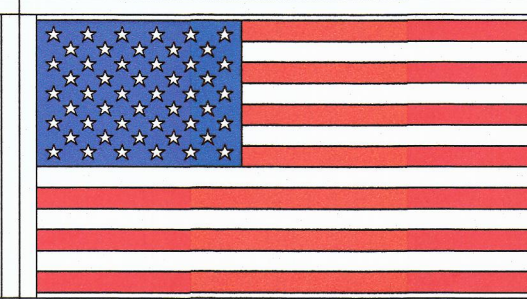

FOREST
CONSTRUCTION INC.

FOREST CONSTRUCTION CO., INC.
106 PRAIRIE LANE
PO BOX 350
LUXEMBURG, WI 54217
TOLL FREE: 800-242-8085
OFFICE: 920-845-2302
FAX: 920-845-5002
EMAIL: INFO@FORESTBUILDINGS.COM
WEB: WWW.FORESTBUILDINGS.COM

A3

      Packet Pg. 15



To: Mayor and City Council
From: Charley Brinkmeier, Land Surveyor/Project Manager
Date: April 05, 2022
Re: Industrail Park Certified Survey Map

During the preliminary design it was determined that additional right of way of 34 feet was needed across from the GFL property. I will have copies of the survey to hand out at the meeting.